- This drawing is not to be scaled.
- Contractors must check all dimensions on site, Architect to be notified of any discrepancies in figured dimensions.
- No part of this drawing should be reproduced in any manner without written permission of M P Architects LLP except for the use it was created for.

Ground Floor Plan
Scale 1:100

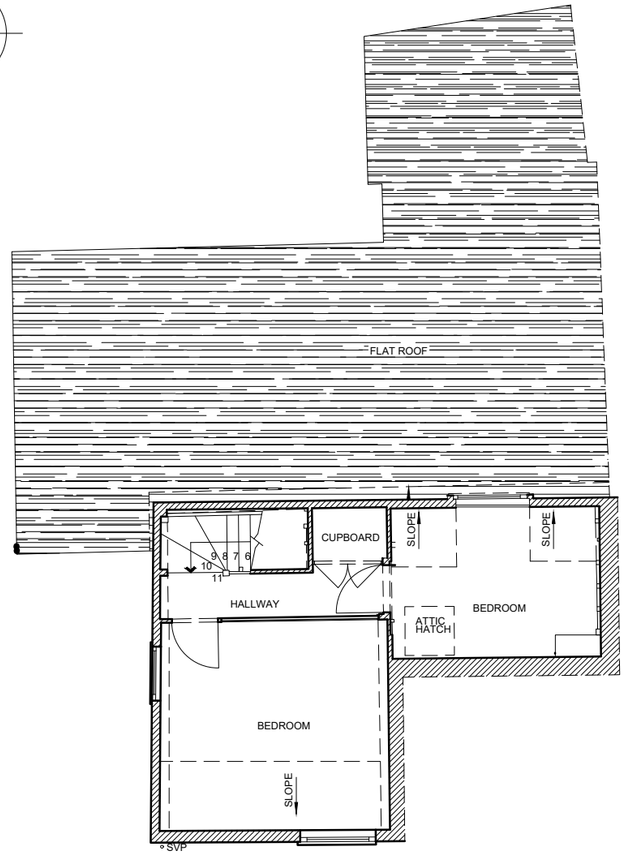

First Floor Plan
Scale 1:100

0 1 2 3 4 5 6 7 8 9 10m
Scale @ 1:100

Rev.	Drawn	Description	Date
B	HC	Updated to Council's comments	29.03.23
A	HC	Updated to match proposed	10.03.23

MP ARCHITECTS LLP
CHARTERED ARCHITECTS

Great Bansons, Bansons Lane, Ongar, Essex, CM5 9AR

T: 01277 364979 E: info@mparchitectsllp.co.uk
W: www.mparchitectsllp.co.uk

Status	FOR PLANNING
Project	4 Stondon Green, Stondon Massey, Essex, CM15 0EN
Drawing	Existing Floor Plans

Scale	As indicated @ A3	Date	January 2023
Drawn by	NH	Project no.	2710
Checked by	MP	Drawing no.	03
		Revision	B