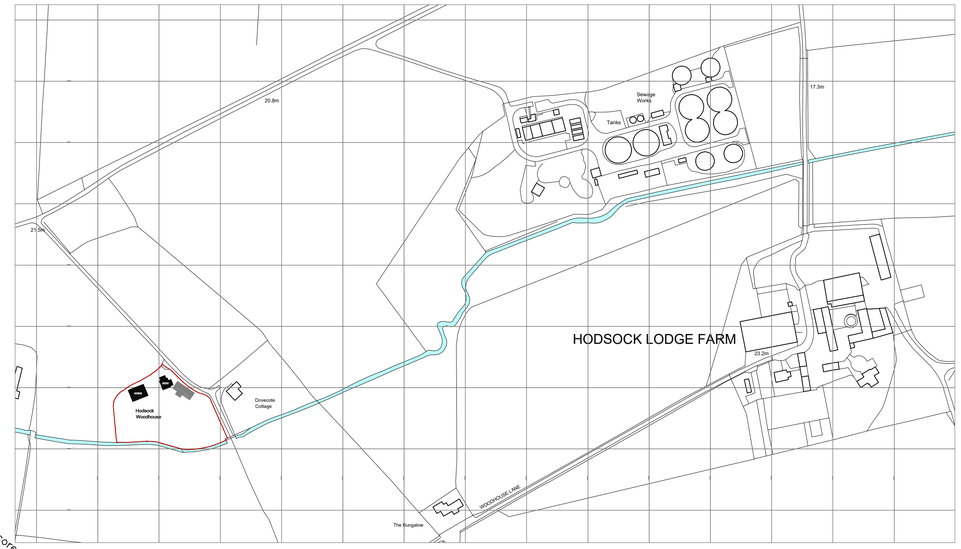

Ordnance Survey, (c) Crown Copyright 2023. All rights reserved. Licence number 100022432

SITE LOCATION PLAN
SCALE 1:2500

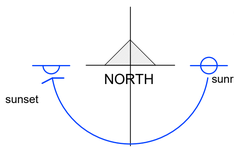

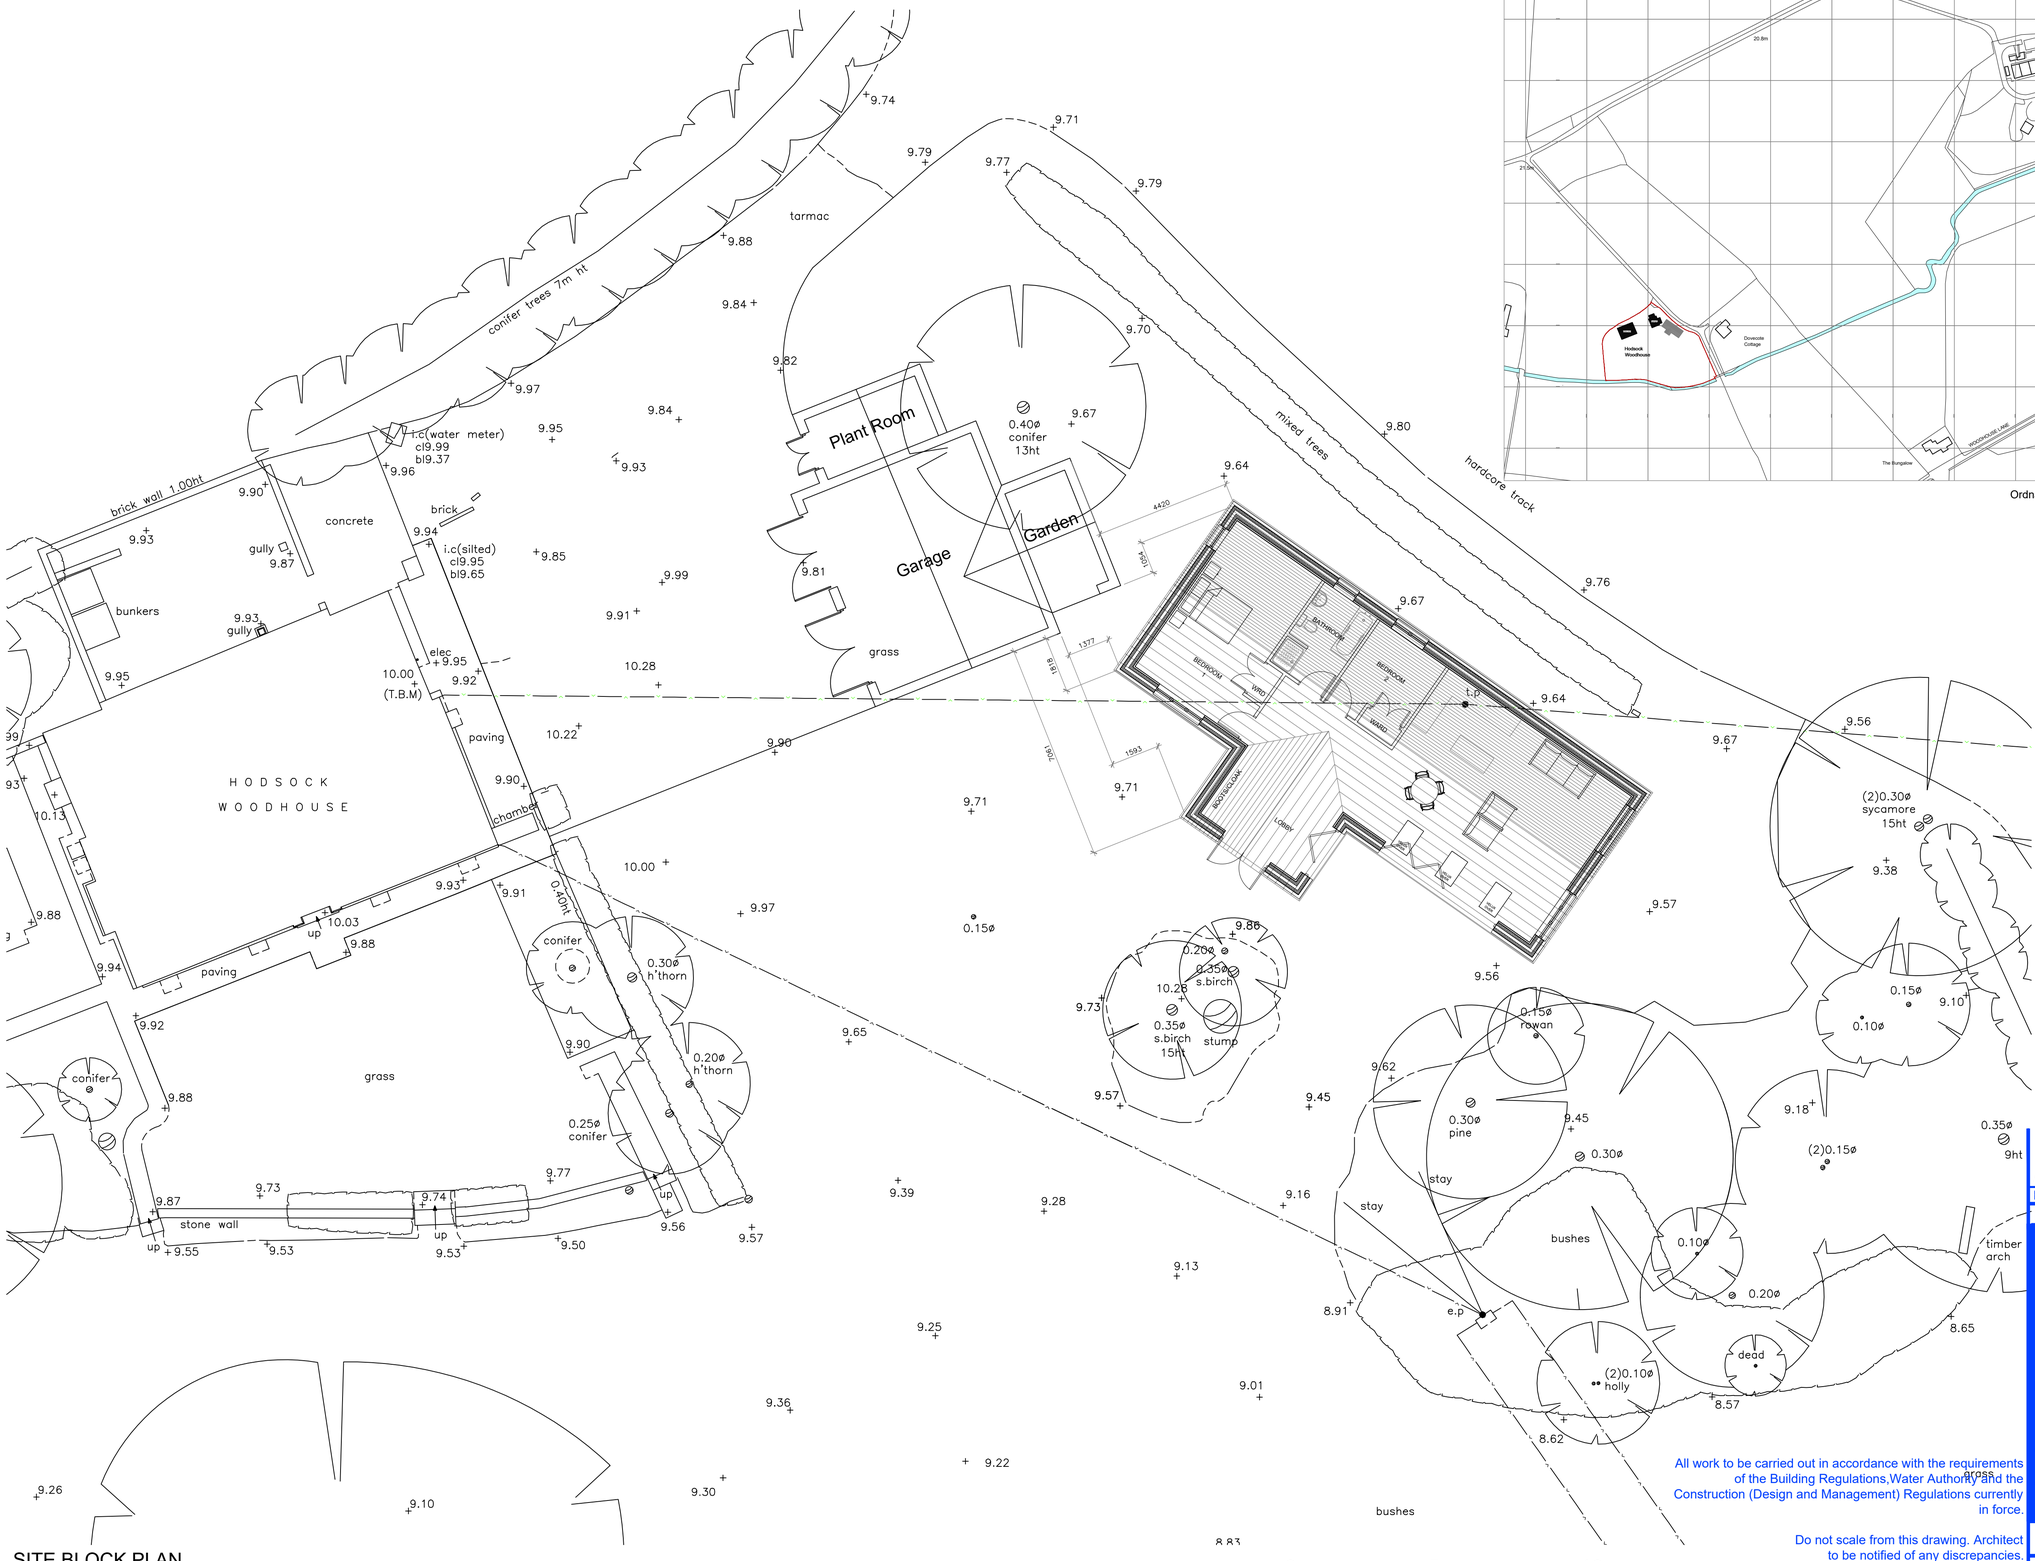

SITE BLOCK PLAN
SCALE 1:100

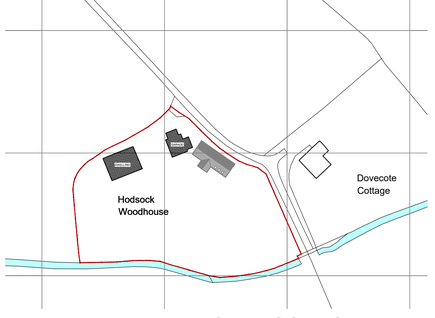

SITE LOCATION PLAN
SCALE 1:1250

0m 5m 10m

All work to be carried out in accordance with the requirements of the Building Regulations,Water Authority and the Construction (Design and Management) Regulations currently in force.

Do not scale from this drawing. Architect to be notified of any discrepancies.

Verify relevant dimensions on site before commencing work or preparing shop drawings.

Rev:	Description:	By:	Date:
A	1:2500 Site Location Plan and Dimensions added to planning comments	MW	17.03.23

Drawing Status : PLANNING

ETON CONSTRUCTION
79A WELLGATE, ROTHERHAM, S60 2LZ
Tel: 01709 365 964
Website: www.etonconstruction.com

Project: Proposed Garden Annex at Hodsock Woodhouse, Langold

Drawing: Proposed Site Block & Location Plans

Client: Dan & Beth

COPYRIGHT – This drawing is subject to copyright and cannot be reproduced without the permission of the Company. ©

Scales.	Date.		
1:100 1:1250 @A1	20.10.22		
Drawing Number. EC-53- 05	Revision. A	Drawn by. MW	