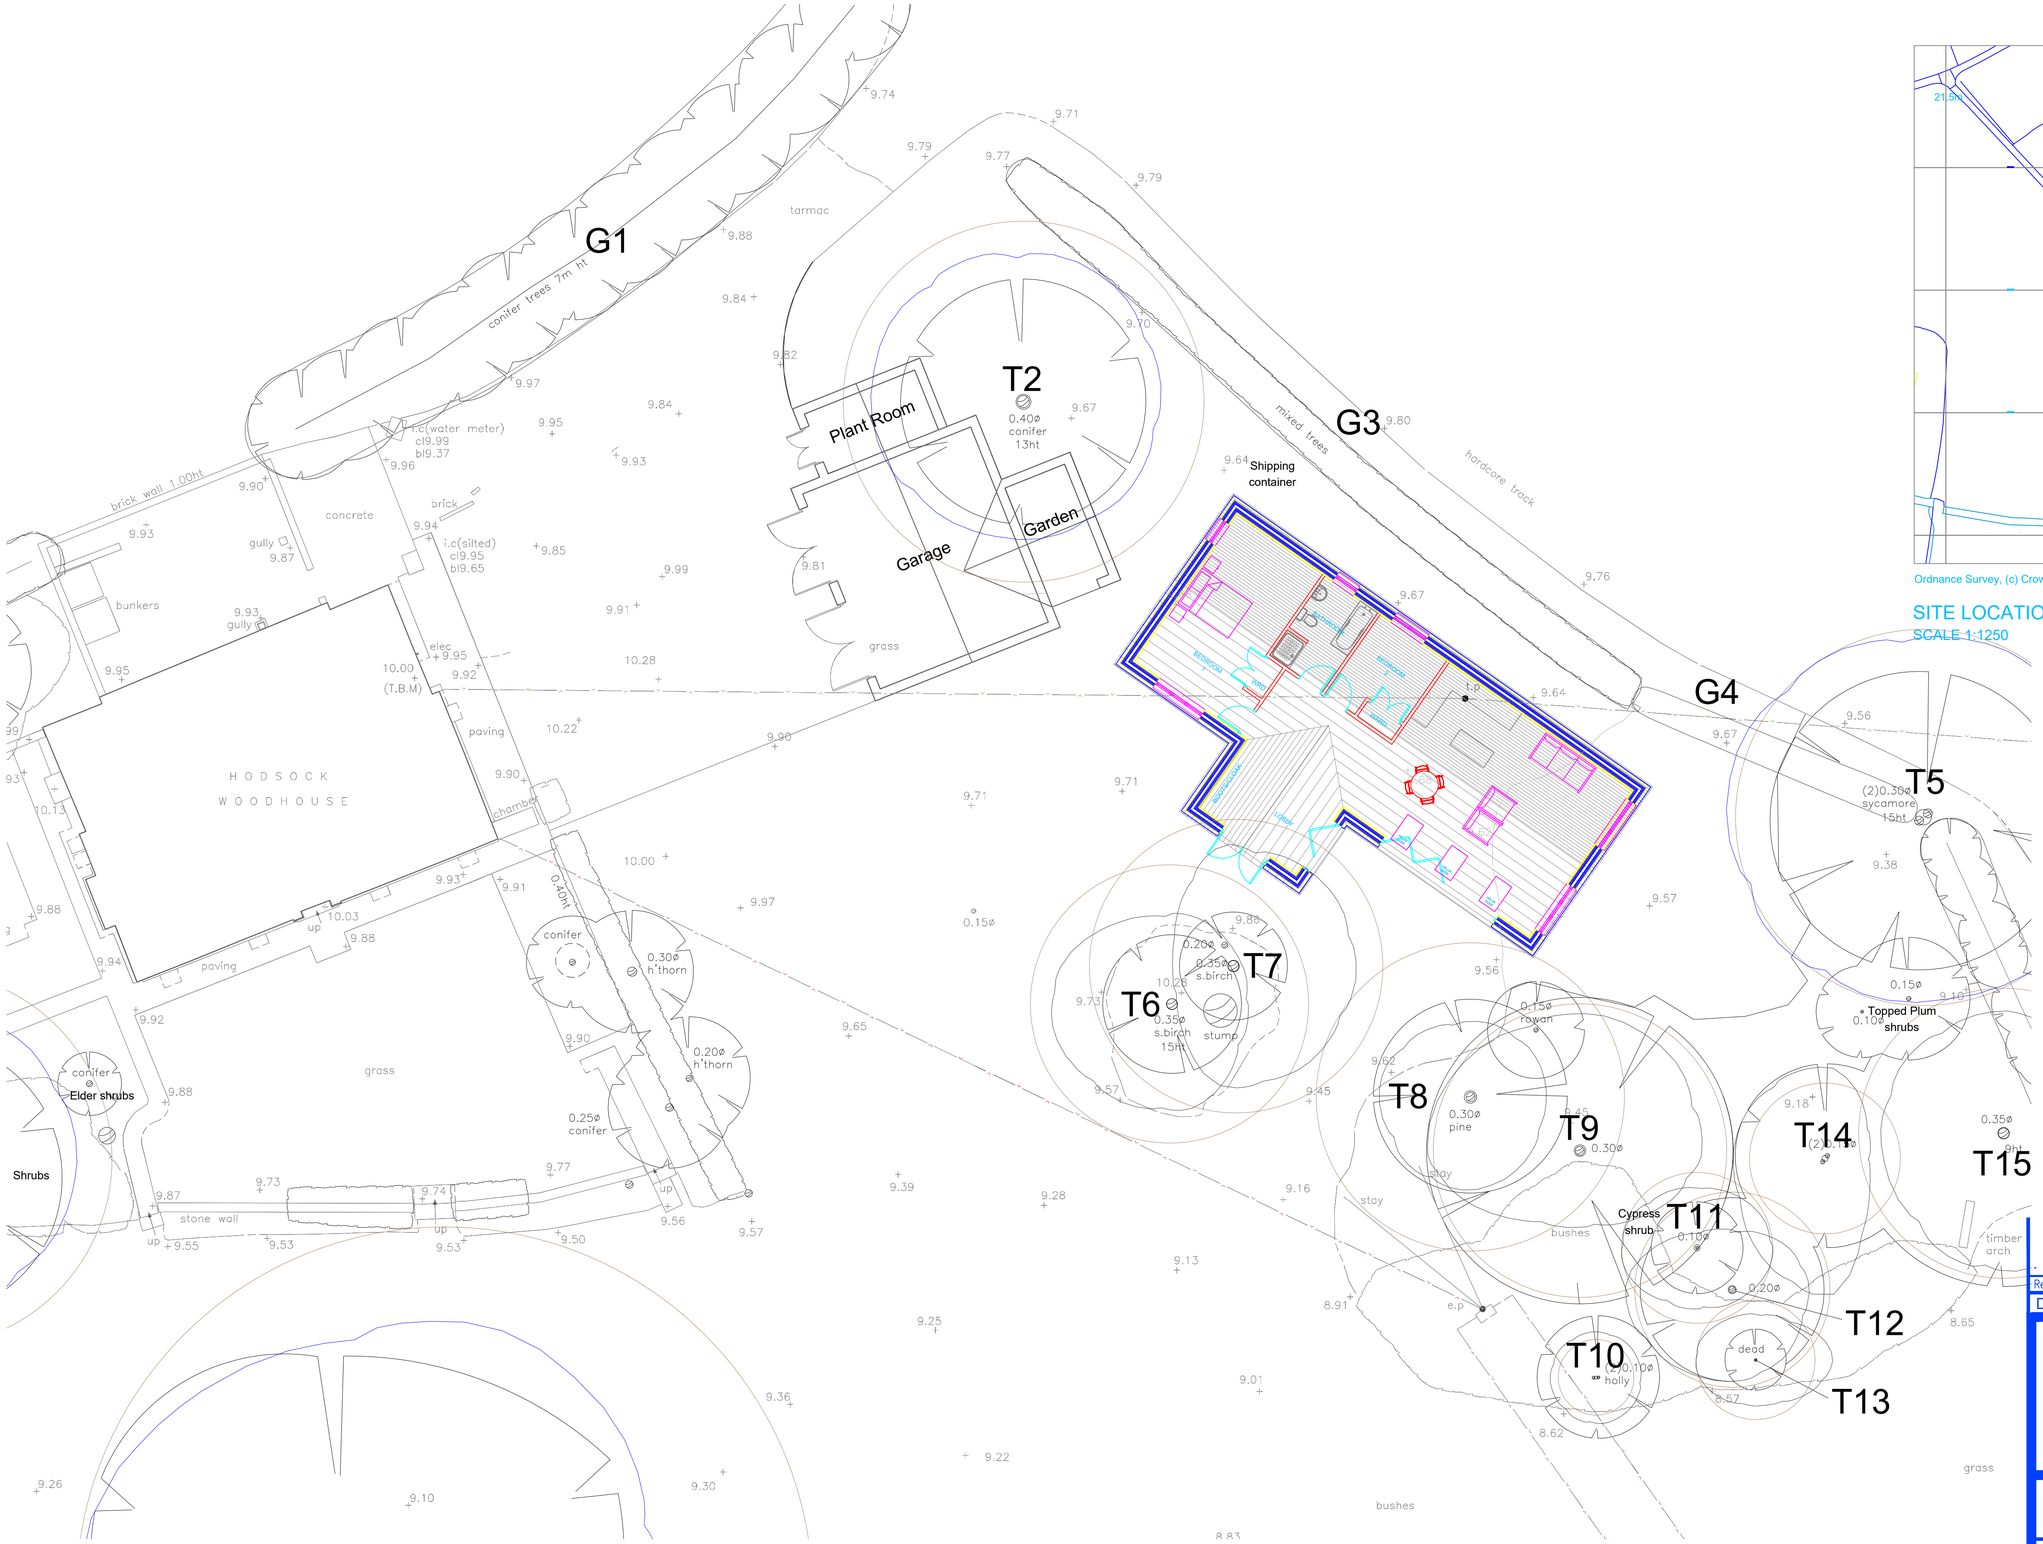

SITE BLOCK PLAN
SCALE 1:100

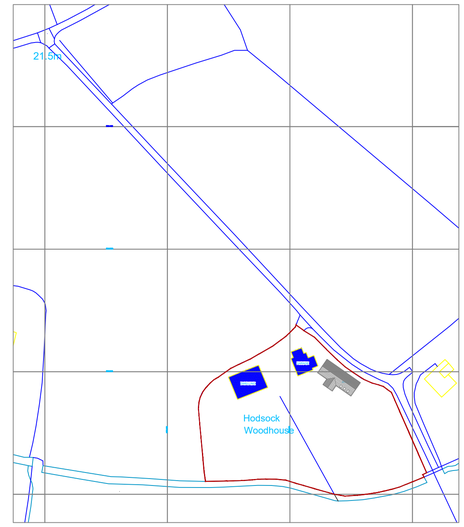

Ordnance Survey, (c) Crown Copyright 2017. All rights reserved. Licence number 100022432

SITE LOCATION PLAN
SCALE 1:1250

All work to be carried out in accordance with the requirements of the Building Regulations,Water Authority and the Construction (Design and Management) Regulations currently in force.

Do not scale from this drawing. Architect to be notified of any discrepancies.

Verify relevant dimensions on site before commencing work or preparing shop drawings.

Rev:	Description:	By:	Date:
-	-	-	-

Drawing Status : PLANNING

ETON CONSTRUCTION
79A WELLGATE, ROTHERHAM, S60 2LZ
Tel: 01709 365 964
Website: www.etonconstruction.com

Project:
Proposed Garden Annex at
Hodsock Woodhouse, Langold

Drawing:
Prop. Site Block & Location Plans(Tree Survey Overlay)

Client:
Dan & Beth

COPYRIGHT – This drawing is subject to copyright and cannot be reproduced without the permission of the Company. ©

Scales.	Date.	
1:100 1:1250 @A1	02.02.23	
Drawing Number. EC-53- 07	Revision. -	Drawn by. MW