Existing Location Plan
Scale 1:1250

1:1250 | 0 10m 50m 100m

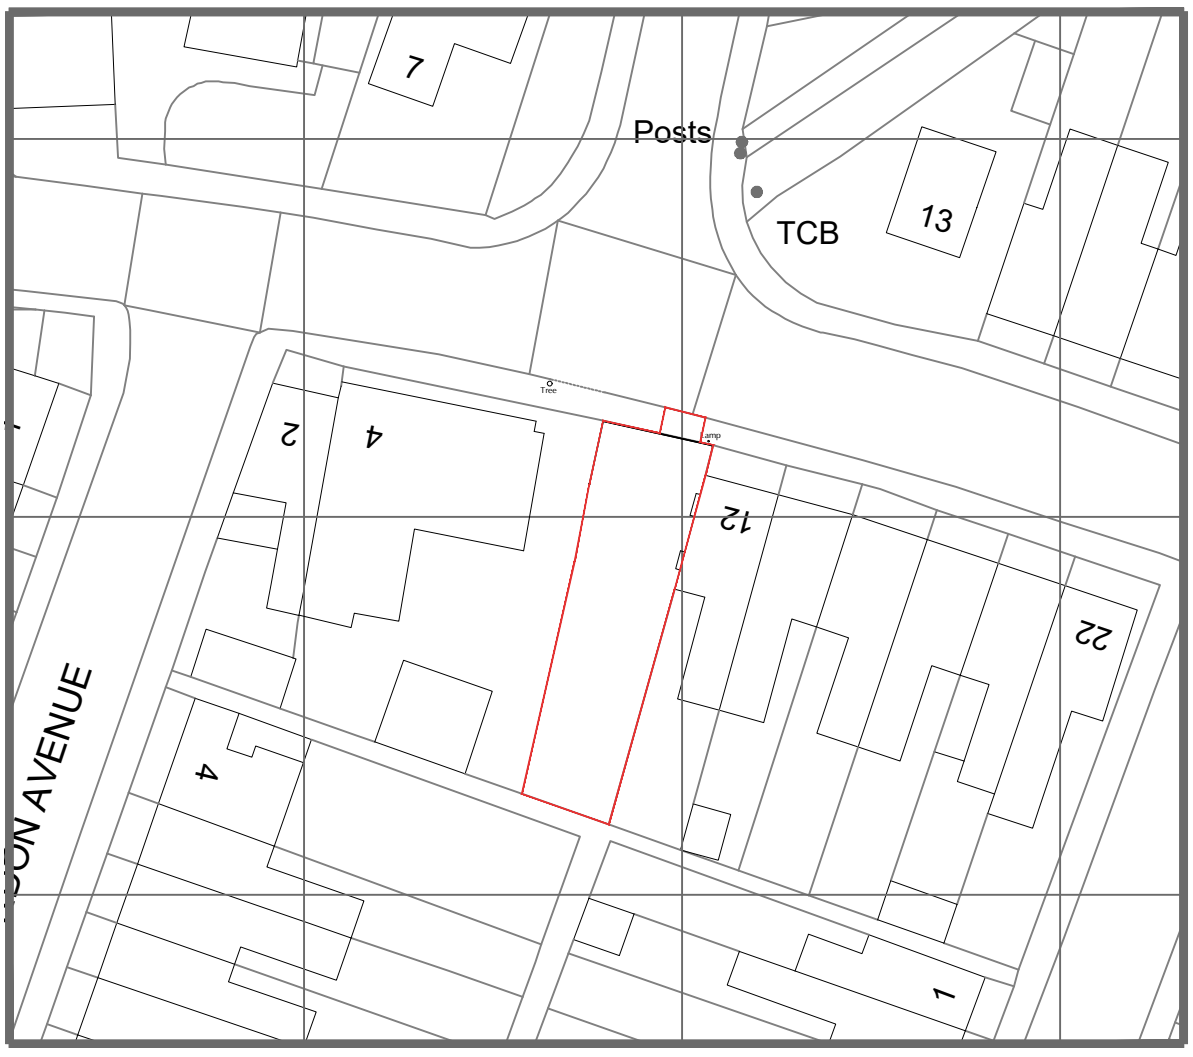

Existing Block Plan
Scale 1:500

N

02 | 1250 Existing Location and Block Plan | 1:500 | 0 5m 20m 40m

NOTES

REVISIONS

-	23/02/23	EJD
Re-measurement of site boundary		
D	30/03/23	EJD
Boundary outline altered to include dropped kerb		

JOB TITLE
Land adj to 12 Main rd, Queenborough, ME115BQ

DWG TITLE
Existing Block and Location Plan

DATE	BY	CHECKED BY	
27/03/23	EJD	RND	A3

DWG NO.	REV.	STATUS
3117 (02) 1250	D	Preliminary

RaynerDaviesArchitects
Nottingham | Kent
Studio A,
Quayside House,
Chatham Maritime
ME4 4QZ
www.rd-architects.co.uk

Legal Info

1. ©RDA Consultant Architects. Drawing not for construction. Do not scale from this drawing in either paper or digital form. Use written dimensions only. All dimensions are given in millimeters unless otherwise stated.
2. All survey information by others. Check all dimensions on site. Site boundaries to be confirmed by client solicitors with reference to title deeds.
3. This drawing is intended for use by the commissioning client only. RDA do not assume any liability to any third party for the information herein.