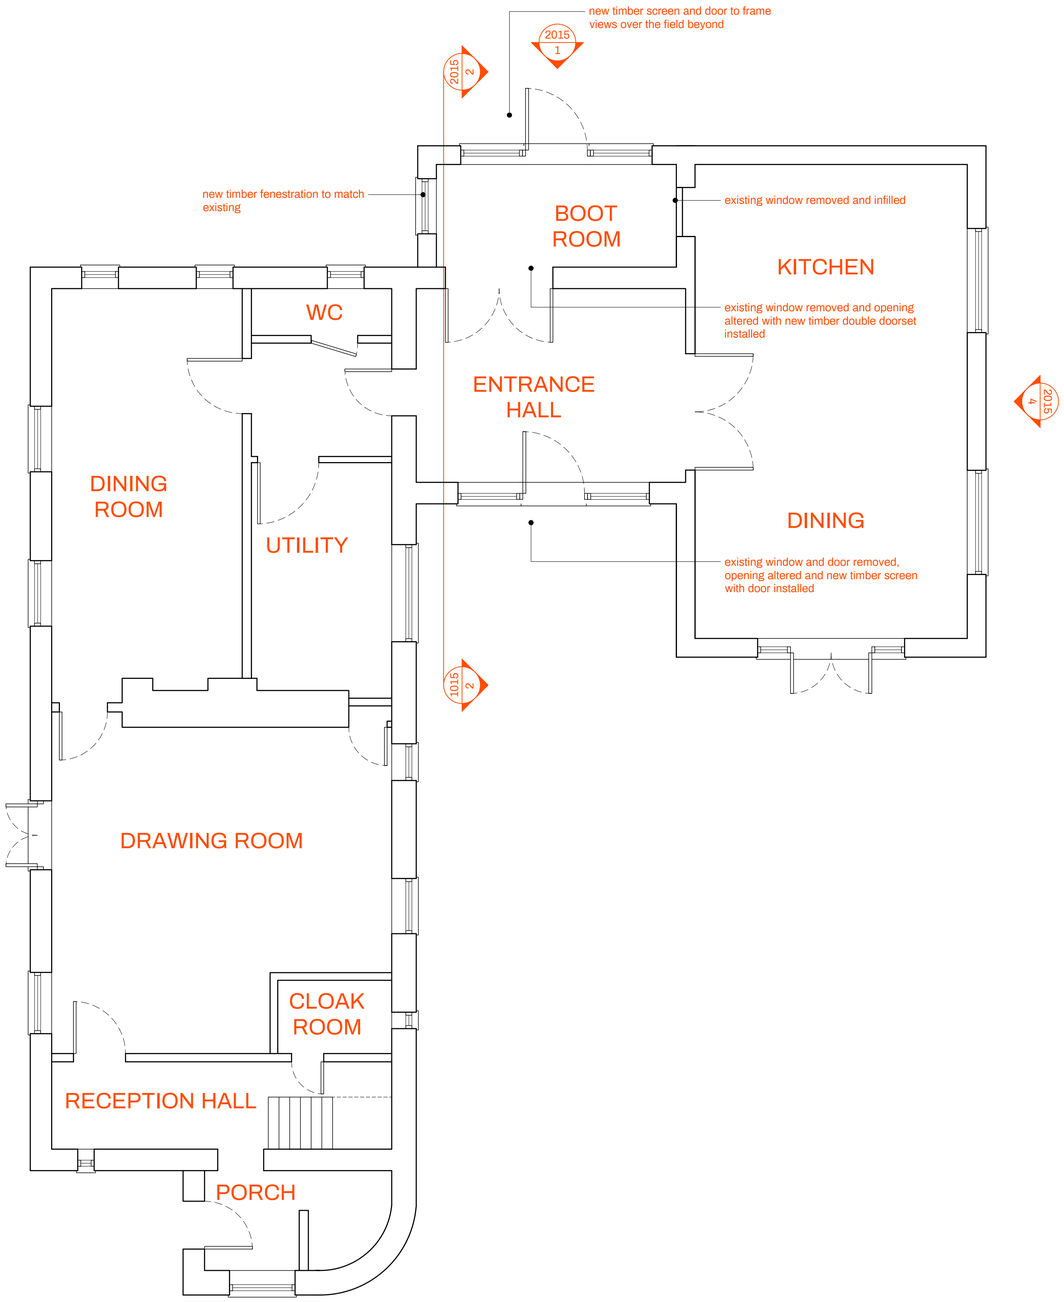

GROUND FLOOR PLAN

3
2015

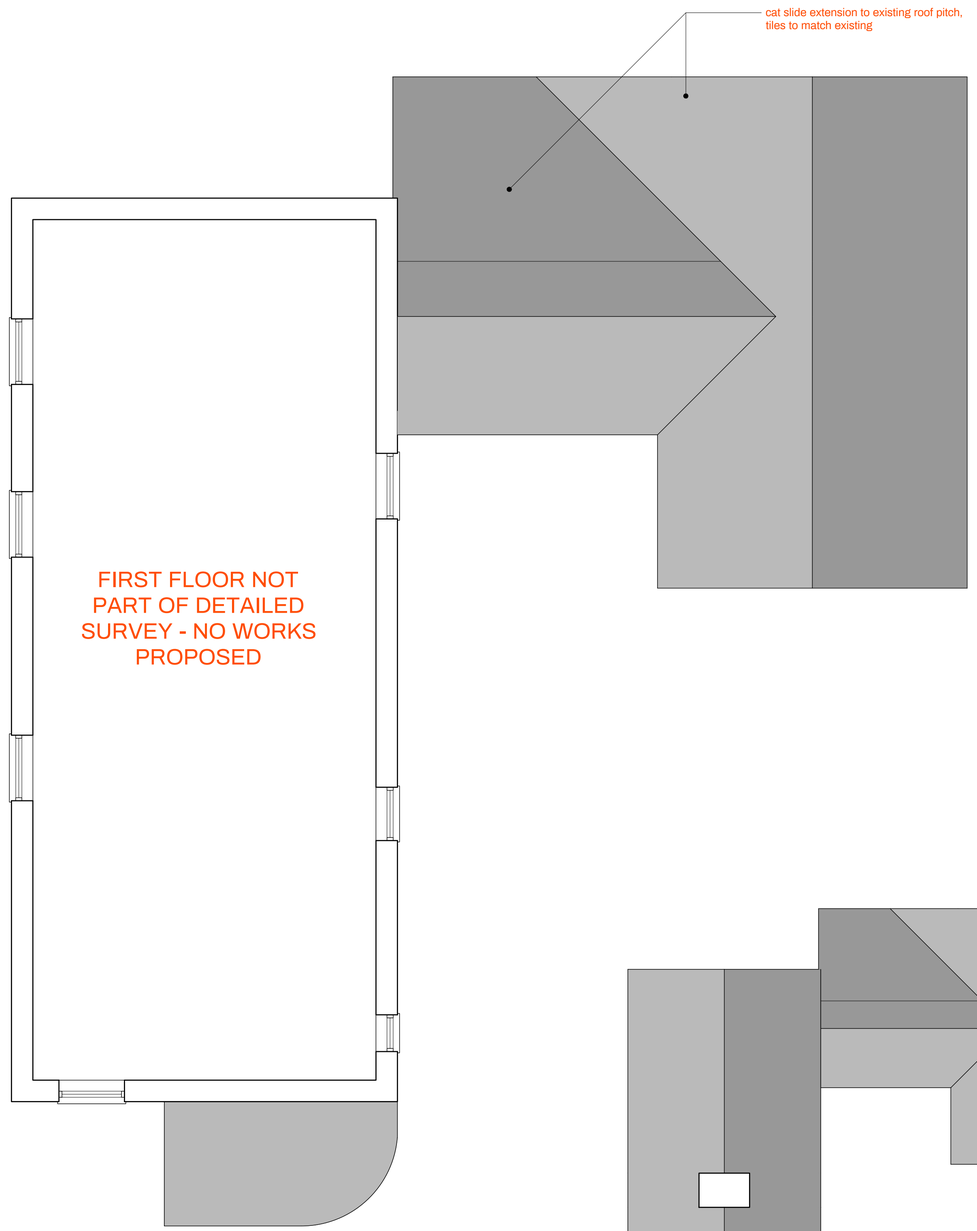

FIRST FLOOR PLAN

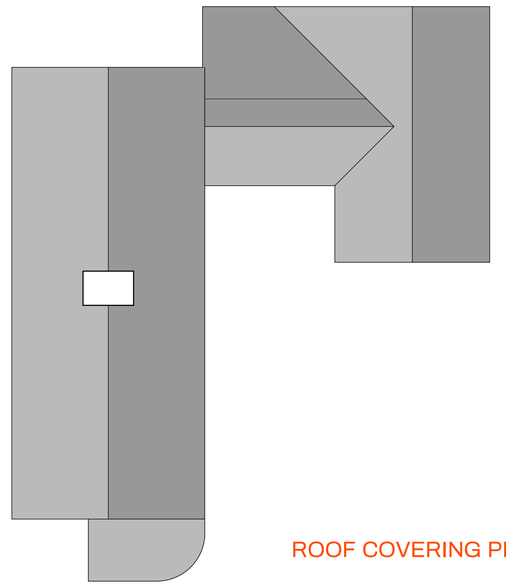

ROOF COVERING PLAN

THIRTY-ONE ARCHITECTURE

hello@31architecture.co.uk

N

0m 1m 2m 3m 4m
Scale 1:50

0m 2m 4m 6m 8m
Scale 1:100

Rev	Comment	Date	Chk
P7	Altered in line with client comment	31.03.23	AW
P6	Design altered for revised planning application	29.03.23	AW
P5	Altered in line with heritage officer comment	21.10.22	AW
P4	Altered in line with client comment	30.09.22	AW
P3	Altered in line with client comment	30.08.22	AW
P2	Altered in line with client comment	23.08.22	AW
P1	First issue	11.08.22	AW

dwg title.
Proposed Plans

revision.	Scale @ A1.	Job no.	dwg no.
P7	1:50	2210	2010

Status.
FOR APPROVAL

client / job title.
Mr + Mrs D. Balmer
High Barn,
Chapel Lane,
Drinkstone,
IP30 9TA

THIRTY-ONE ARCHITECTURE

hello@31architecture.co.uk

Do not scale this drawing. All dimensions to be as noted. Contractor to check all dimensions on site before carry out works. This drawing is for the private and confidential use of the client for whom it was undertaken and it should not be reproduced in whole or in part or relied upon by third parties for any use without the express written authority of Thirty-One Architecture Ltd.