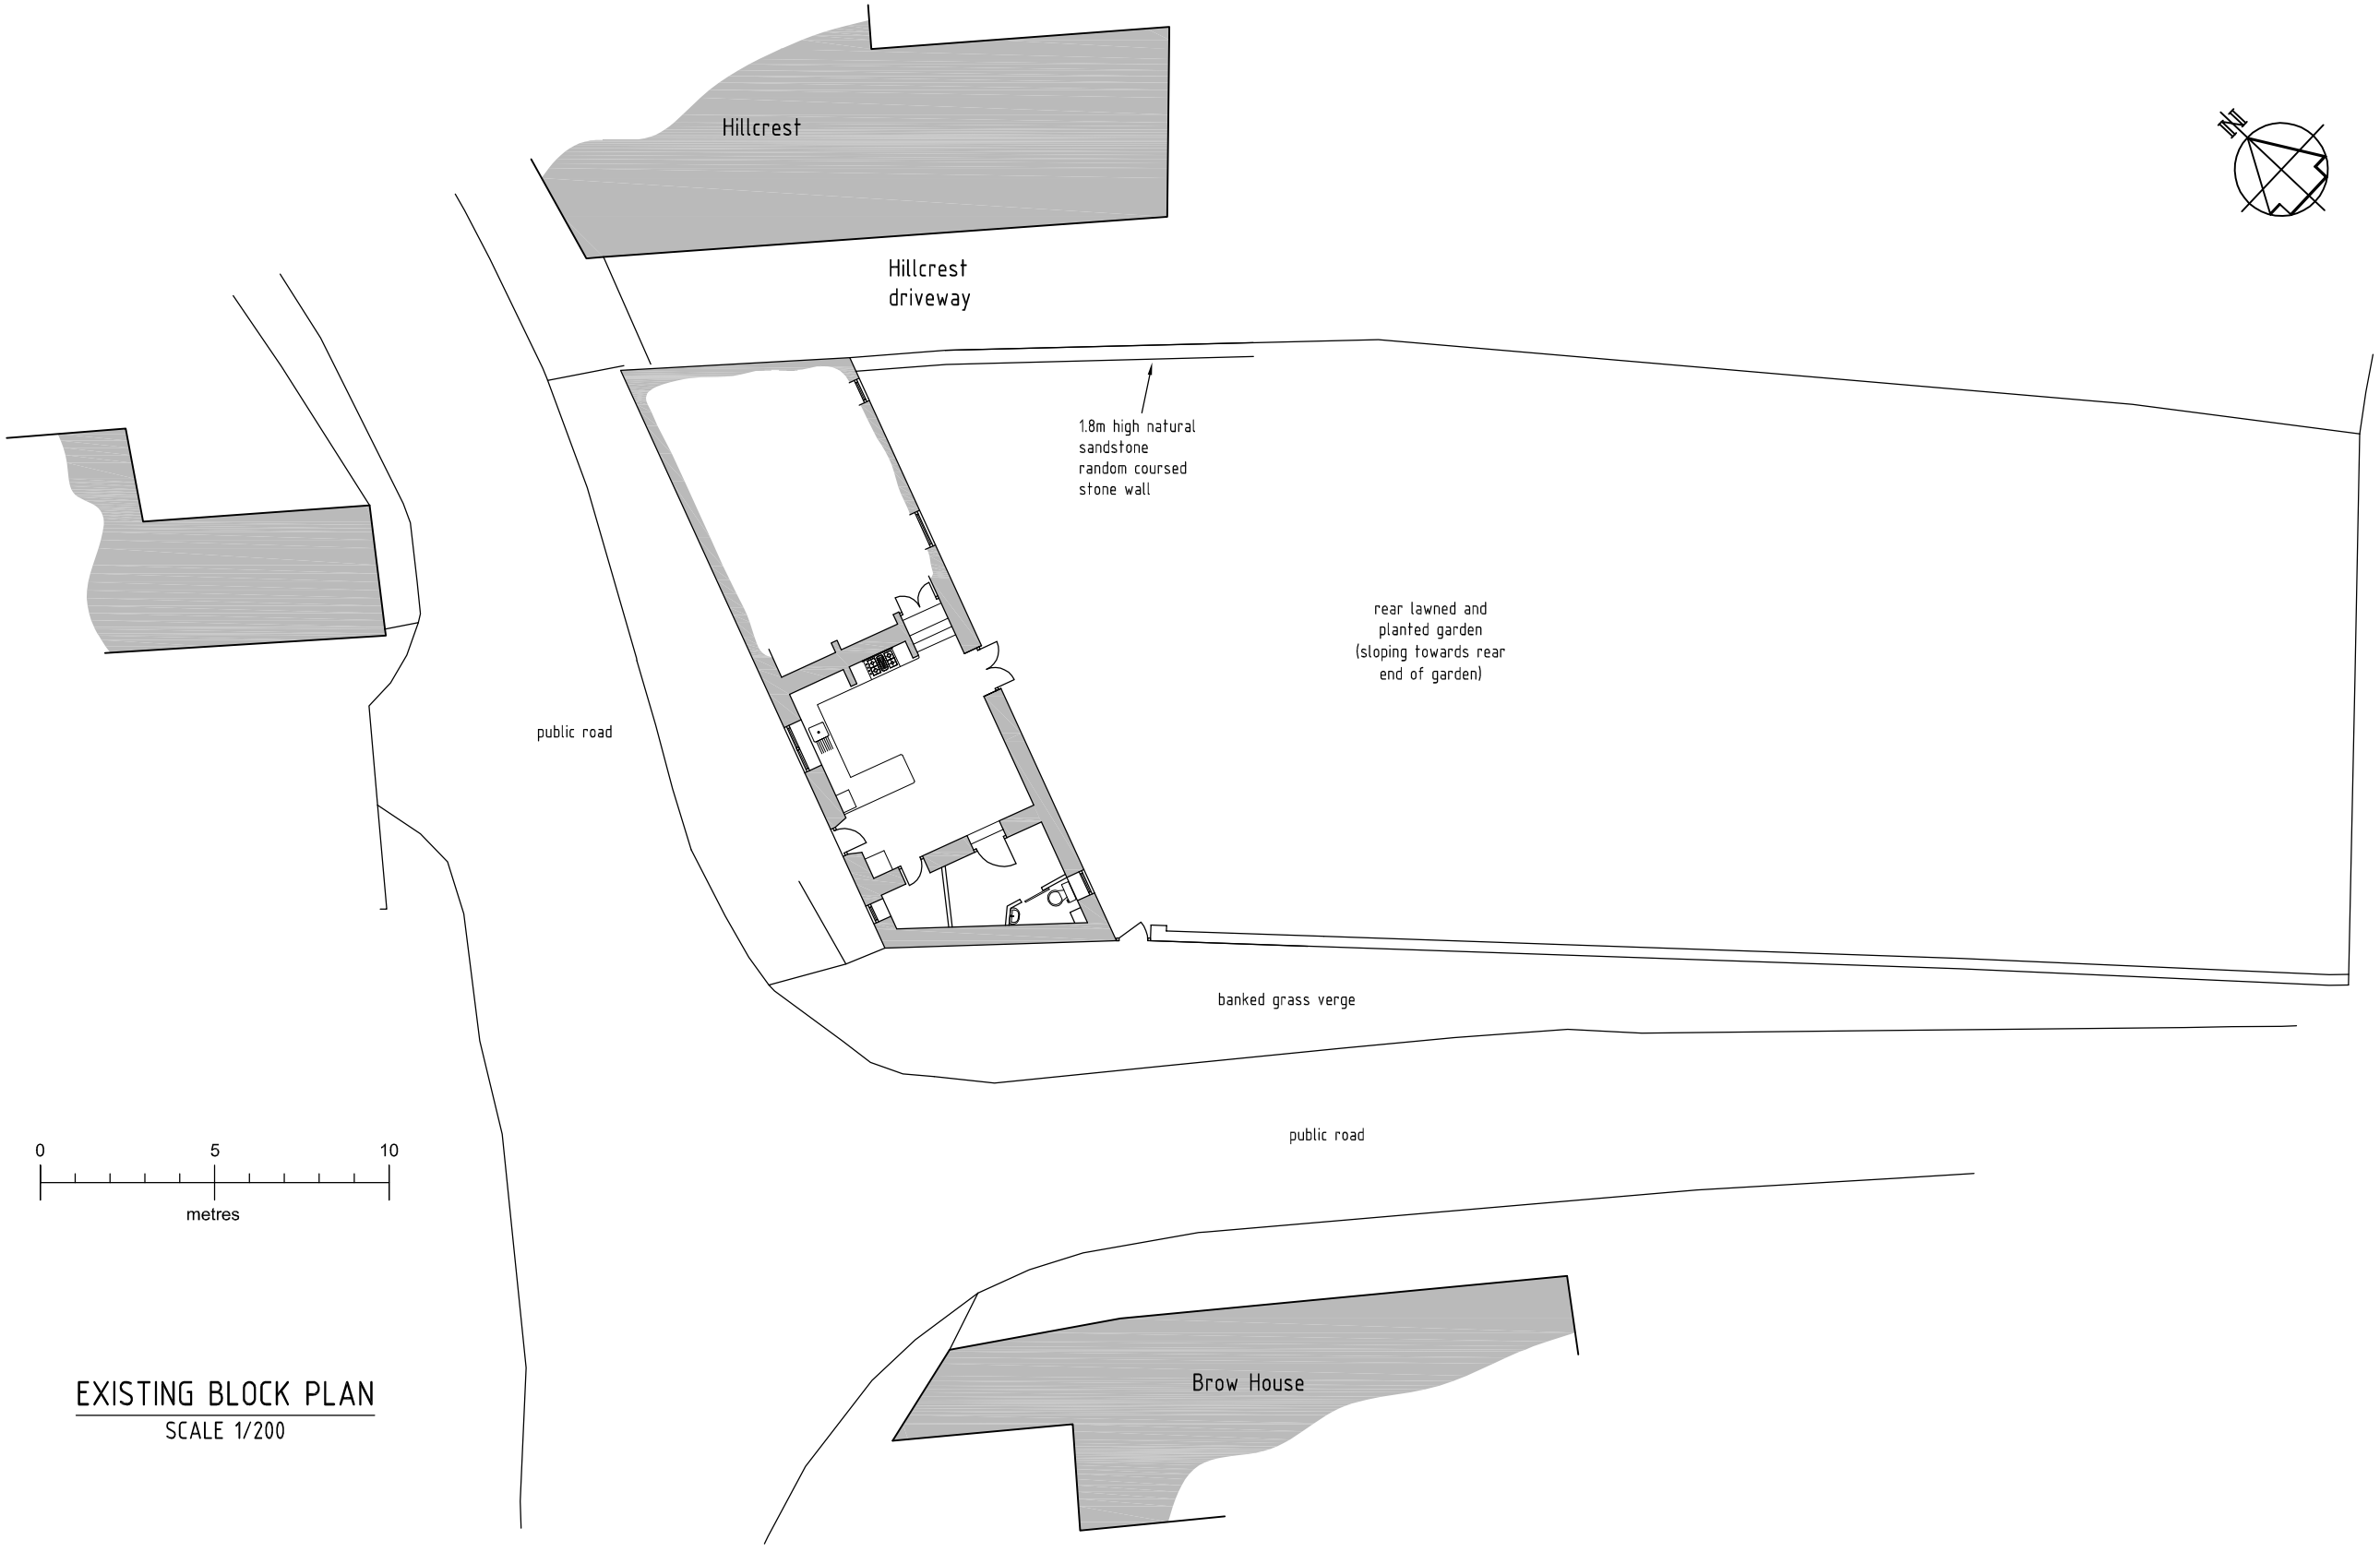

EXISTING BLOCK PLAN

SCALE 1/200

Rev	Date	Description

aspect design
building • civil • structural

tel: 0789 424 1113 / 0191 370 1526
email:info@aspectdesign.org

Client:
MR T TAYLOR
THE OLD POST OFFICE, NEWTON, NORTHUMBERLAND, NE43 7UL

Project Title:
CONSTRUCTION OF SINGLE STOREY GARDEN ROOM TO REAR OF THE OLD POST OFFICE

Drawing Title:
EXISTING BLOCK PLAN

Scale:	Date:	Drawn By:	Drawing No:	Rev:
1/200	MARCH 2023	PB	OLDPOSTOFFICE/03	0/-