Materials Legend

1. Random coursed Lincolnshire limestone with recessed joints.
2. Reconstitued stone lintel and cills.
3. Paint finish timber framed windows and doors.
4. Horizontal timber weatherboard in natural finish.
5. Natural 'red' clay pantiles.
6. Black extruded aluminium rainwater goods.

General Notes

1.All details and materials subject to approval from Planning and Building Control Application.
2.All dimensions to be checked on site prior to ordering or manufacturing. Do not scale from these drawings.
3.Drawings based on original drawings by Clive Wicks Associates, drawing 10-2012-P-01 and landscape architects CMD, plan GOY-2013-07
4.All items to be installed in accordance with manufacturers recommendations and standard installation details. Contractor to provide relevant information as part of O&M Manual for client operation and maintenance.
5.Structural engineer input required to confirm assumptions on drawings and to inspect existing structures such as staircase, existing beams, piers and new openings in walls.
6.M&E input to be obtained by main contractor for all relevant items.
7.Refer to Principal Designer's Pre-Construction Health and Safety plan and all designer's risk assessments prior to commencement on site.
8.All discrepancies or queries to be reported to Client or Architect.
9.Demolition works to be carried out in accordance with BS 6187:2000.
Notes:

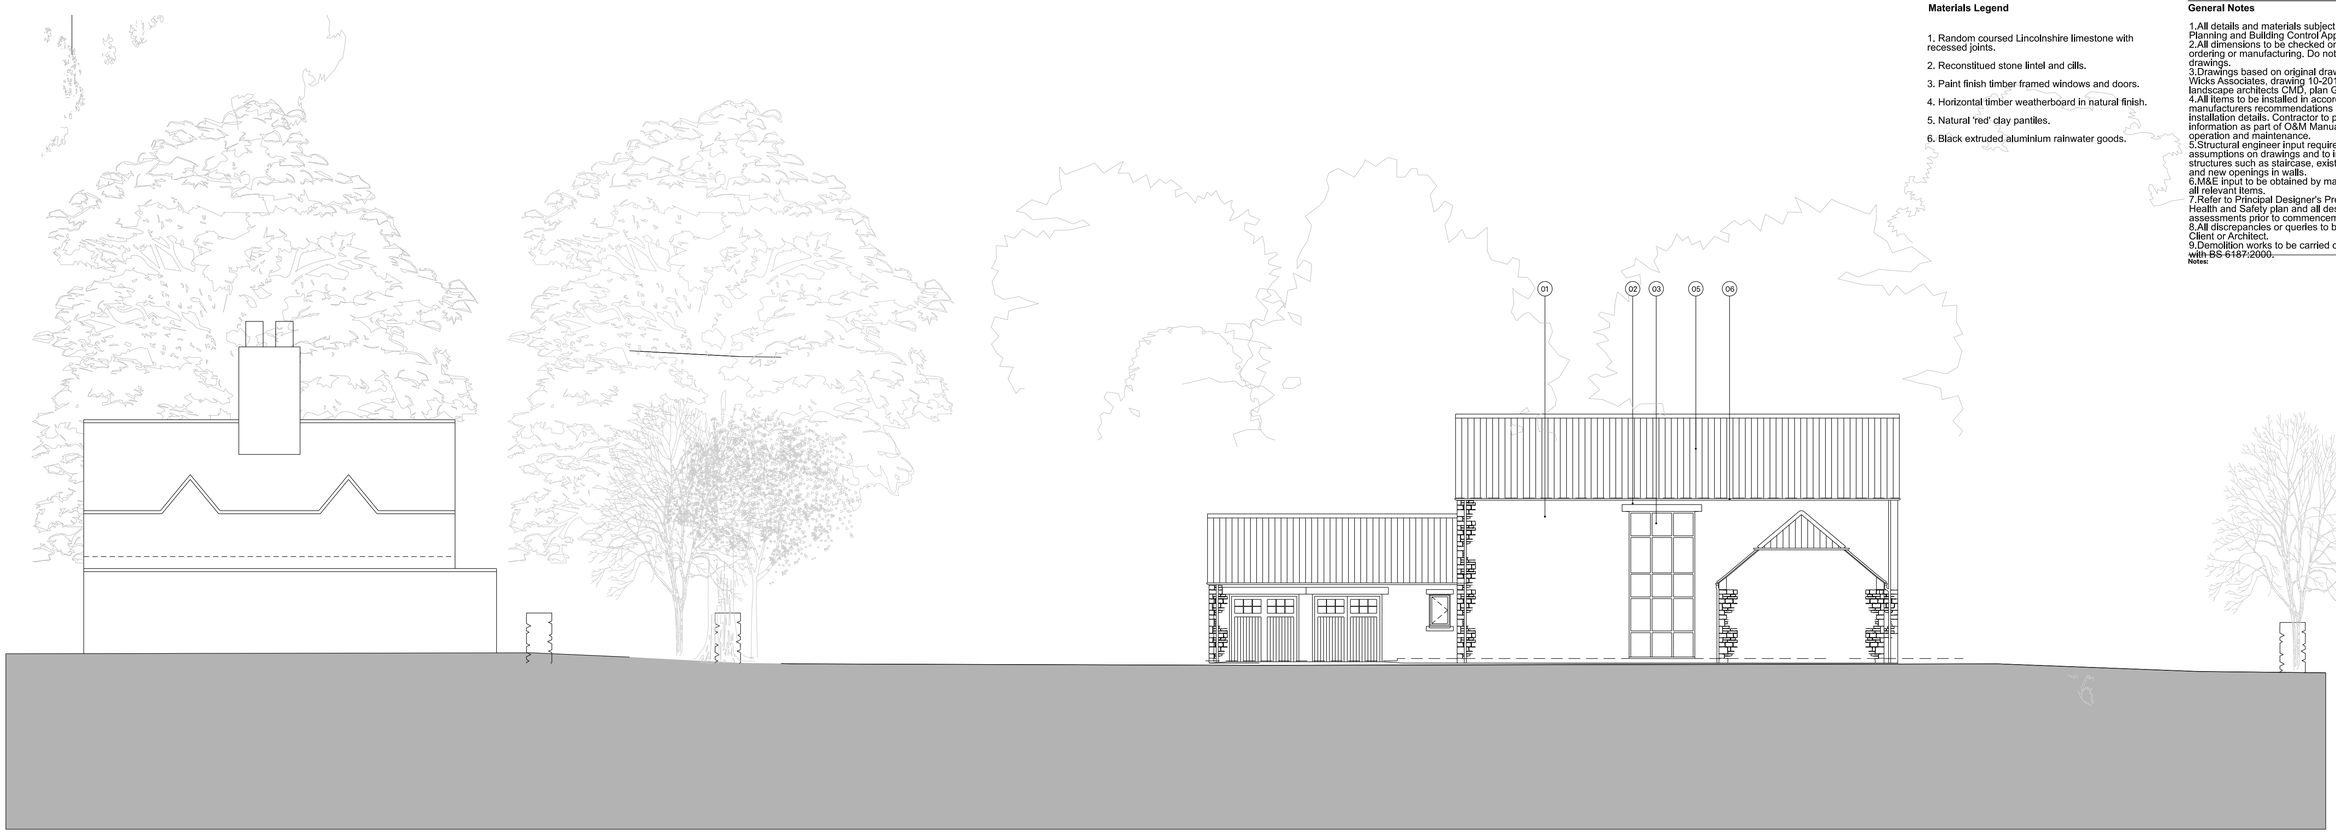

02

Existing East Elevation
1:100@A1 / 1:200@A3

0 1 2 3 4 5 10

01

Existing South Elevation
1:100@A1 / 1:200@A3

Revisions

Rev.	Date	Notes	Drawn	Checked
-	24.08.2022	First Issue	GB	

Project:
The Green, Nocton

Client
Mr Neale Sutton

Drawing Title
Existing South and East Elevations (1/2)

Scale
1:100@A1 / 1:200@A3

Date
XXXXXX

Drawing No.
AL(0)_120

Project No.
20156

Revision
-

Status
PRELIMINARY ISSUE

Unless indicated, this drawing is for information only.
Do not scale from this drawing except for plan only.
All dimensions to be checked on site.
Drawing subject to statutory approvals.
Drawings to be read in conjunction with all relevant Architects', Services and Structural Engineers' drawings.

ArkleBoyce.

STUDIO 5
MATTHEW MURRAY HOUSE
27 WATER LANE,
LEEDS LS11 5QR

Telephone:
0113 322 322 9431
Email
info@arkleboyce.co.uk

www.arkleboyce.co.uk

Copyright ArkleBoyce architects Ltd.