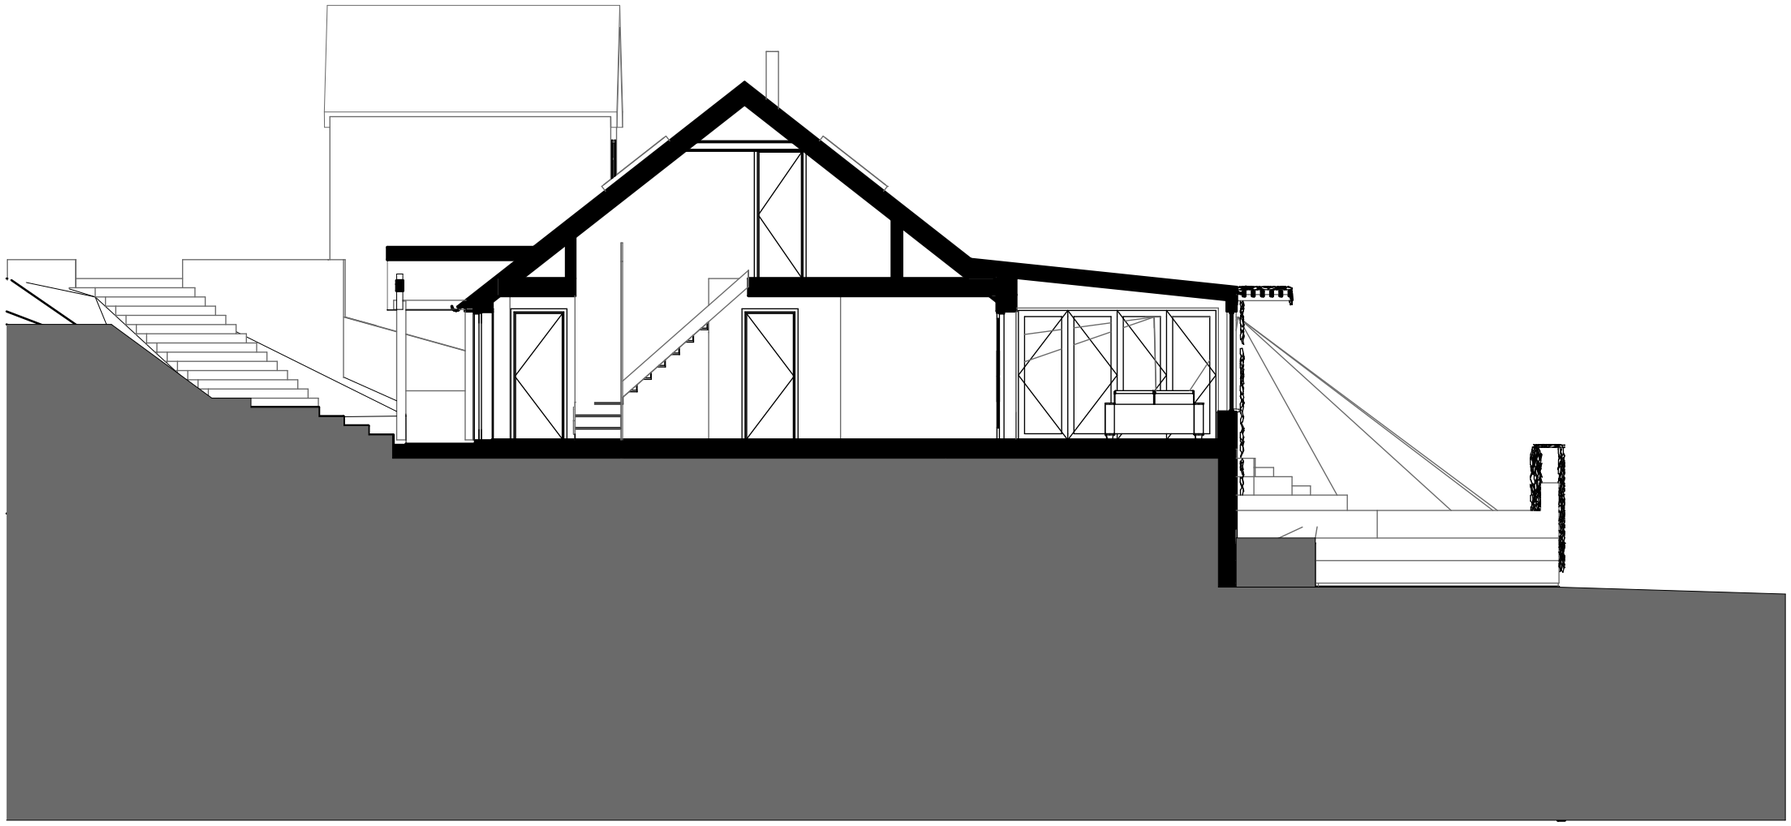

1. Proposed Section A-A

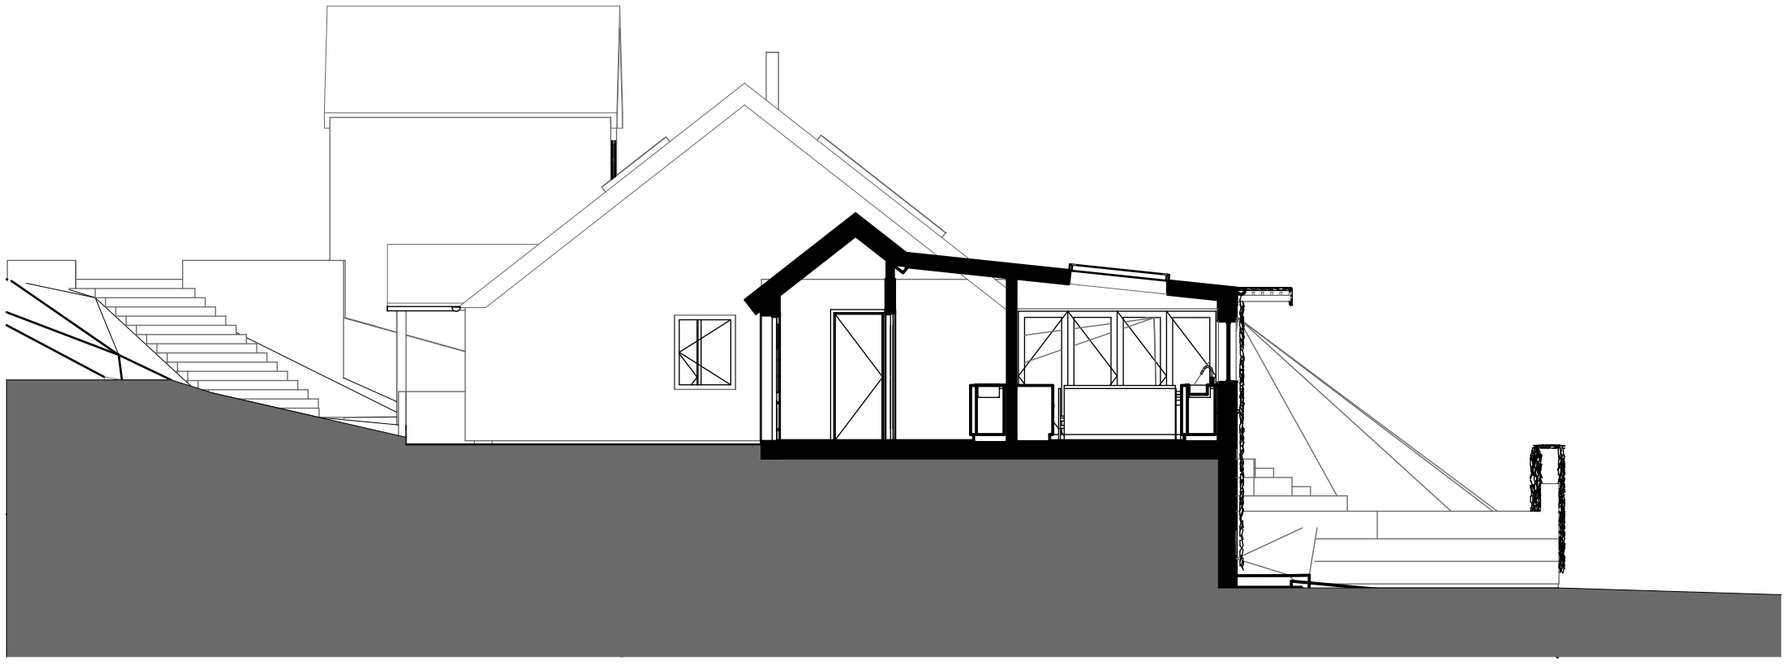

2. Proposed Section B-B

This drawing is copyright and must not be reproduced without the written consent of Vision Mill Architects Ltd. All dimensions to be checked on site prior to commencement of works, any discrepancies to be reported to Vision Mill Architects Ltd. immediately.

Revisions

Name	Date	Notes

Notes:

Key Plan

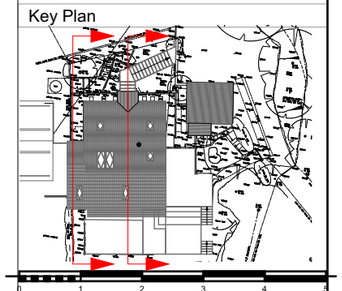

PLANNING DRAFT

Project:	**Garden Way Cottage**
Client:	**Mr and Mrs Kennedy**
Drawing Title:	**Sections A-A and B-B Proposed**
Drawing Number:	**P 205**
Job No.: **2022-28**	Scale@A3: **1:100**
Date:	Revision: 1
Drawn By: RS	Checked By:

VISION MILL ARCHITECTS LIMITED
LEARNING - LIVING - PLAYING - WORKING
15 Gloucester Street, Stroud, Gloucestershire, GL5 1QG
01453 760074 info@visionmillarchitects.co.uk