NUNNYKIRK HALL
ENCLOSURE 7.3

MAIN HOUSE & SERVICE WING
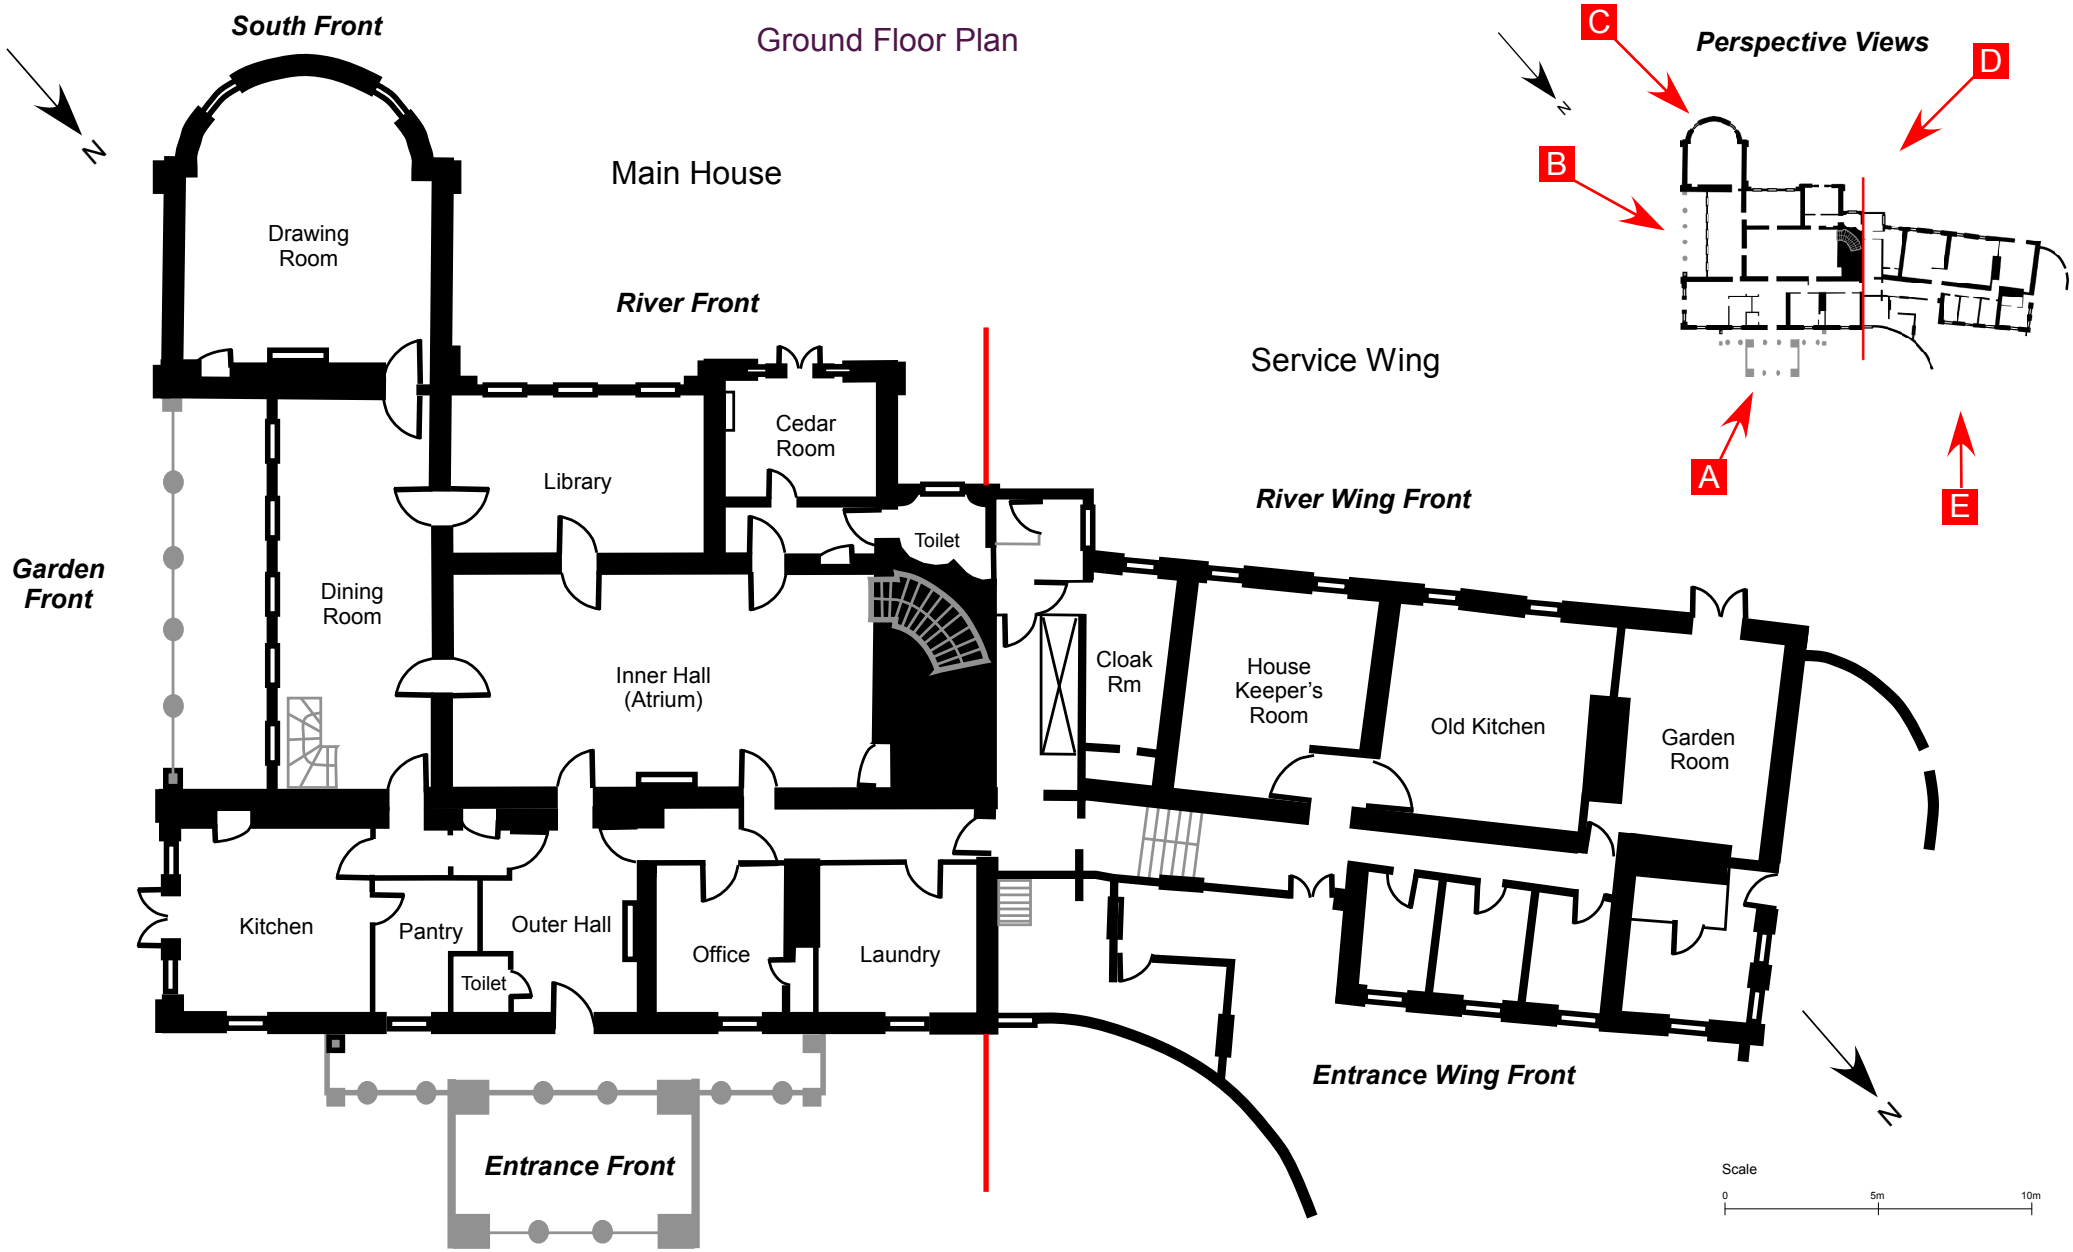
Nunnykirk Hall Nunnykirk Morpeth NE61 4PB	List Entry NGR: Scale: Date:	NZ 08096 92626 1:200 10/03/2023	Heritage Category List Entry No.: Grade:	1041251 1