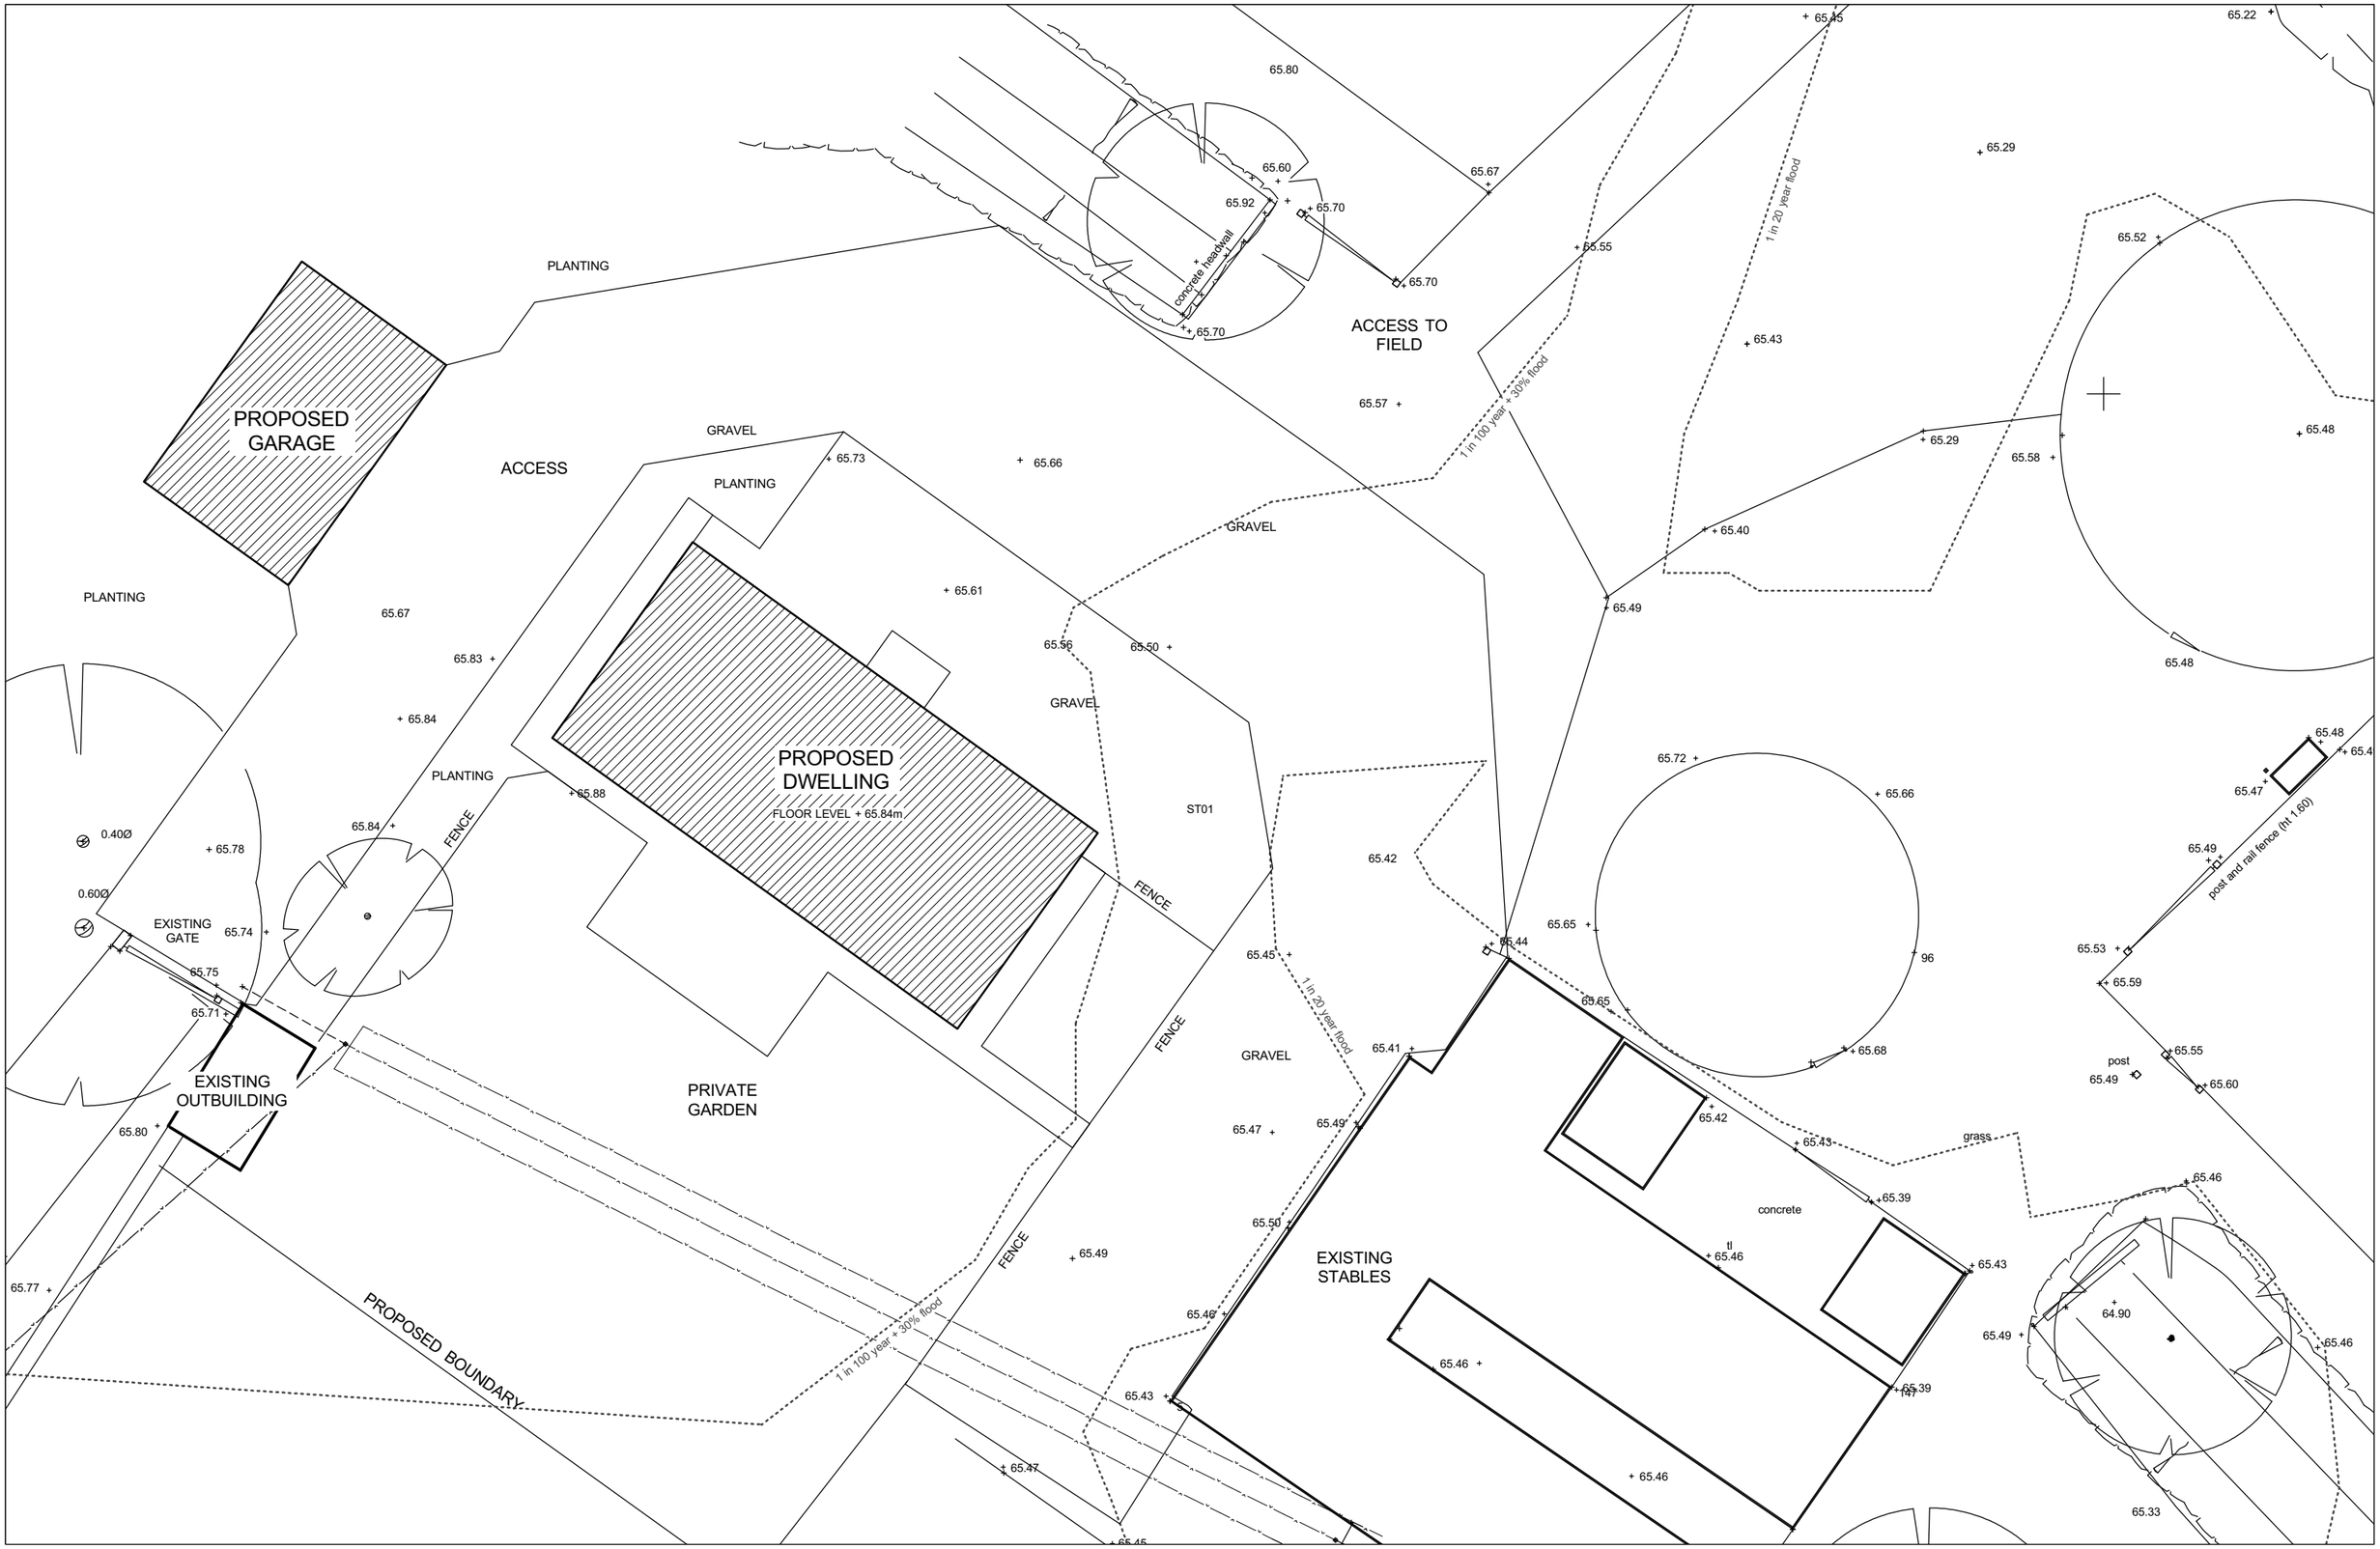

AJP design
The Studio
Ammonite Cottage
Church Road
North Leigh OX29 6TX
01993 402 993
www.ajp-design.co.uk

REV A : 09-02-2023 - PLANNING APPLICATION

NEW DWELLING AT WEAVINGS FARM, ABINGDON ROAD, STANDLAKE

S.BOOTH

SITE PLAN PROPOSED 2

1:200 @ A3

428 - 124

REV: A