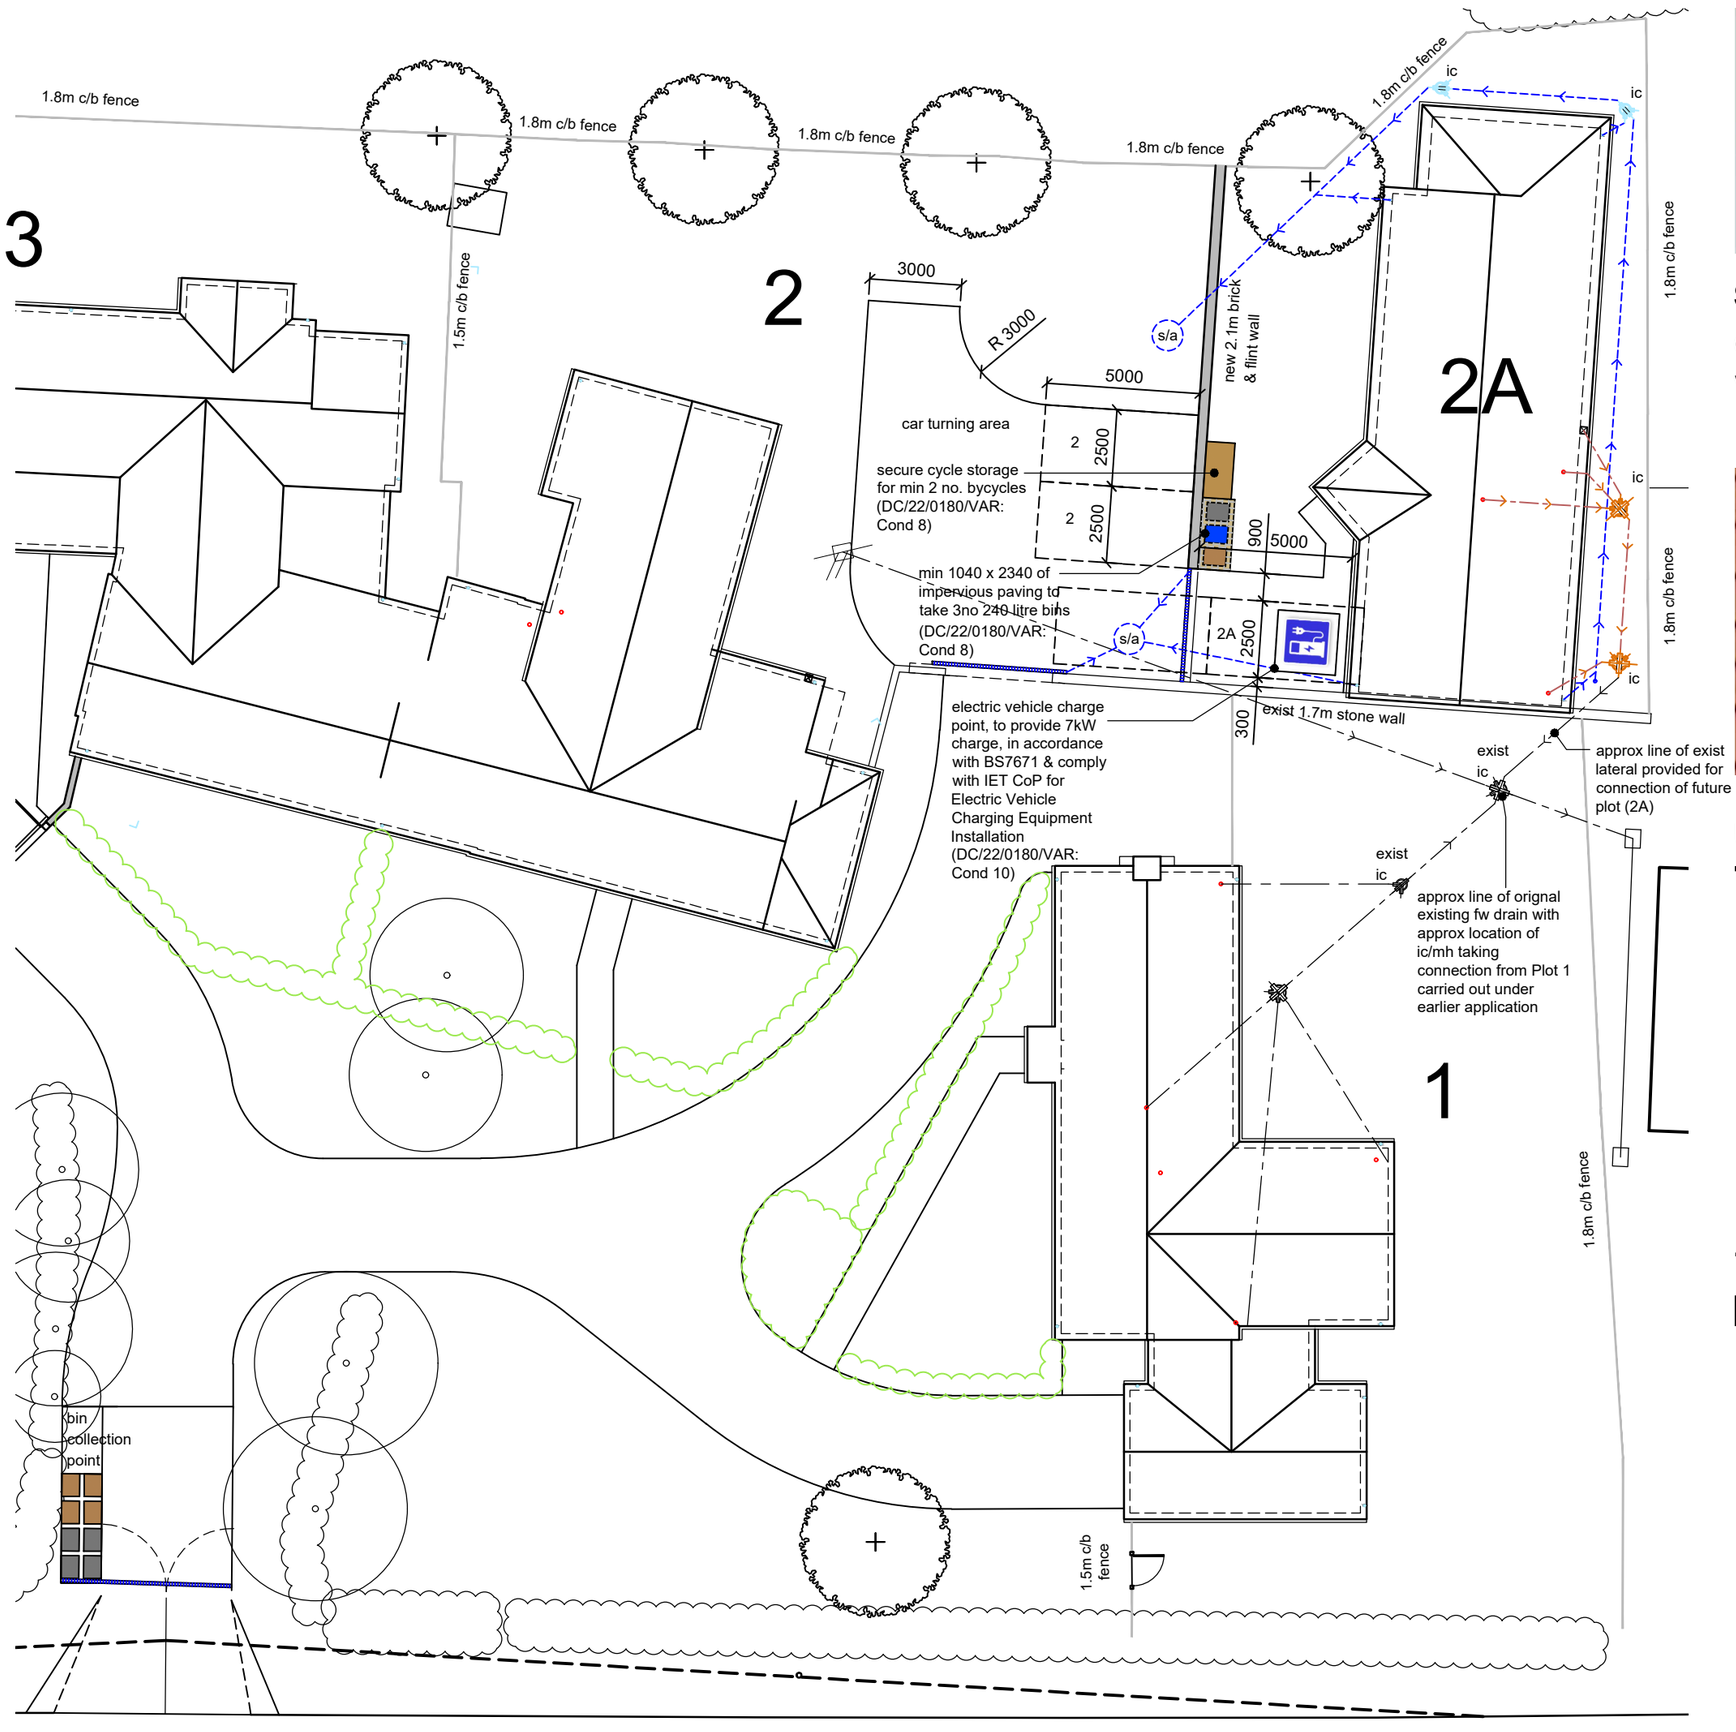

SITE PLAN 1:200

S/S FLUE OUTLET POWDER COATED IN MATT BLACK

VERTICAL FLUE OUTLET N.T.S.

UPVC PIPE & COWL IN MATT BLACK

TYPICAL SOIL & VENT PIPE N.T.S.

TYPICAL BAT BOX IN TIMBER

BAT BOX N.T.S.

125 DIA SOFFIT VENT IN WHITE PLASTIC

EXTRACT FAN SOFFIT OUTLET N.T.S.

125 SQ WALL VENT IN WHITE PLASTIC

EXTRACT FAN WALL OUTLET N.T.S.

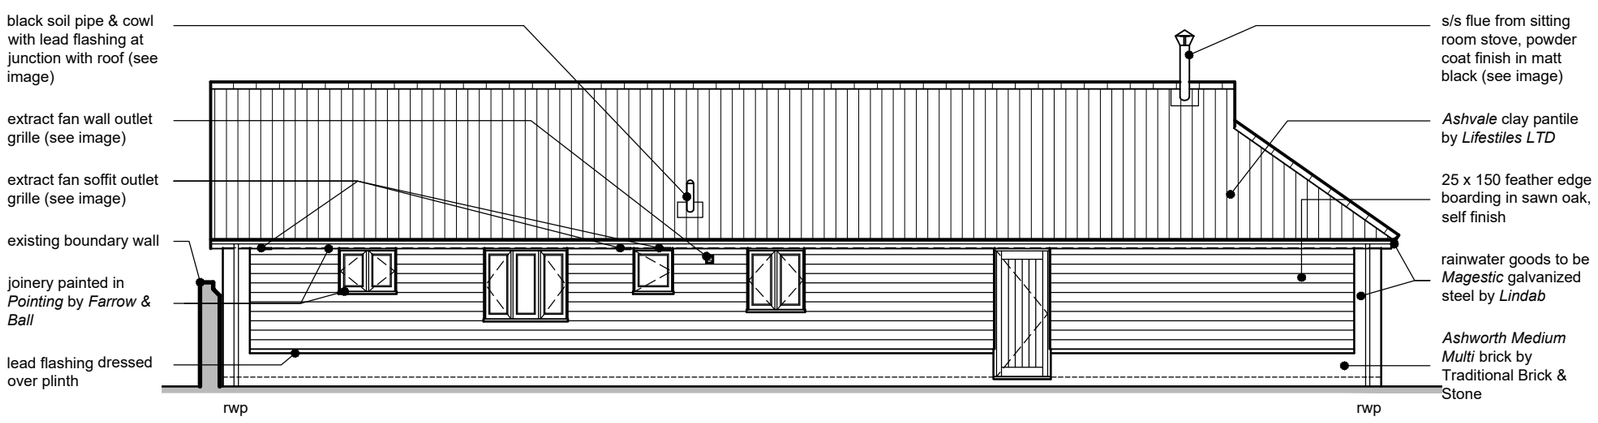

NORTH-EAST ELEVATION 1:100

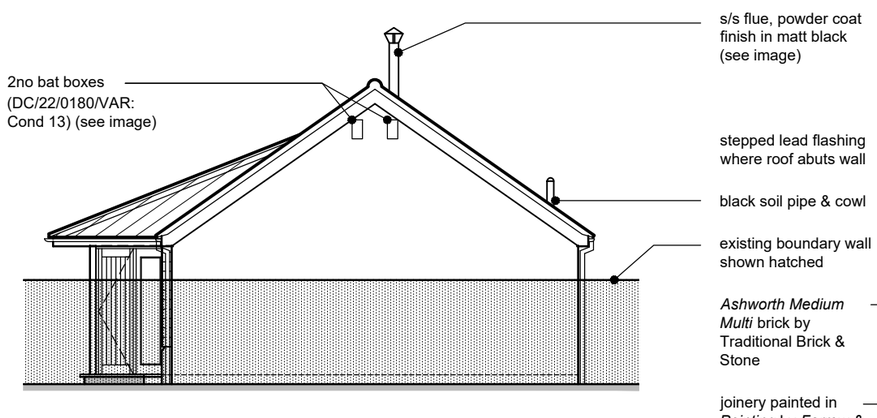

SOUTH-EAST ELEV'N 1:100

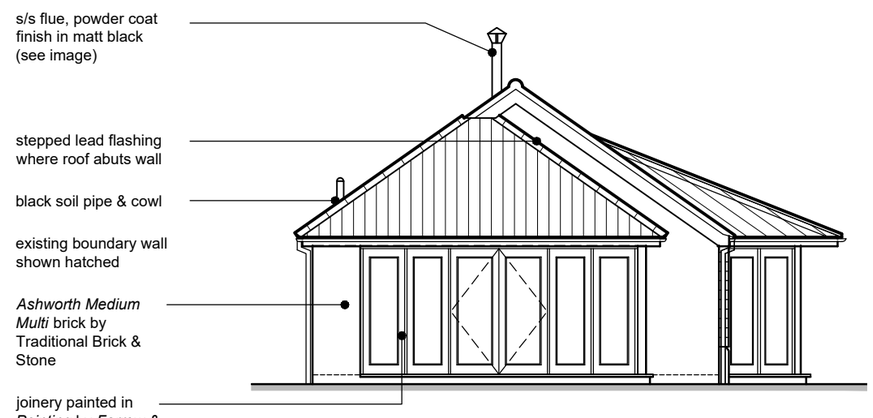

NORTH WEST ELEV'N 1:100

SOUTH-WEST ELEVATION 1:100

Client:
MOTHERSOLE BUILDERS

Project:
NEW DWELLING,
PLOT 2A,
THE STREET, GREAT BARTON

Drawing:
PLANNING:
CLEARANCE OF CONDITIONS

Scales:
1:100, 1:200 @ A2

Date:	Date plotted:	Initial:
23/03/23	13/04/23	GSS

Contract:	Drawing Number:	Revision:
4090	45	*P2*

BROWN & SCARLETT ARCHITECTS
1 Old Hall Farm Barns, Thurston Road, Pakenham, Bury St Edmunds, IP31 2NG
Tel: 01284 768800 Email: info@brownandscarlett.co.uk