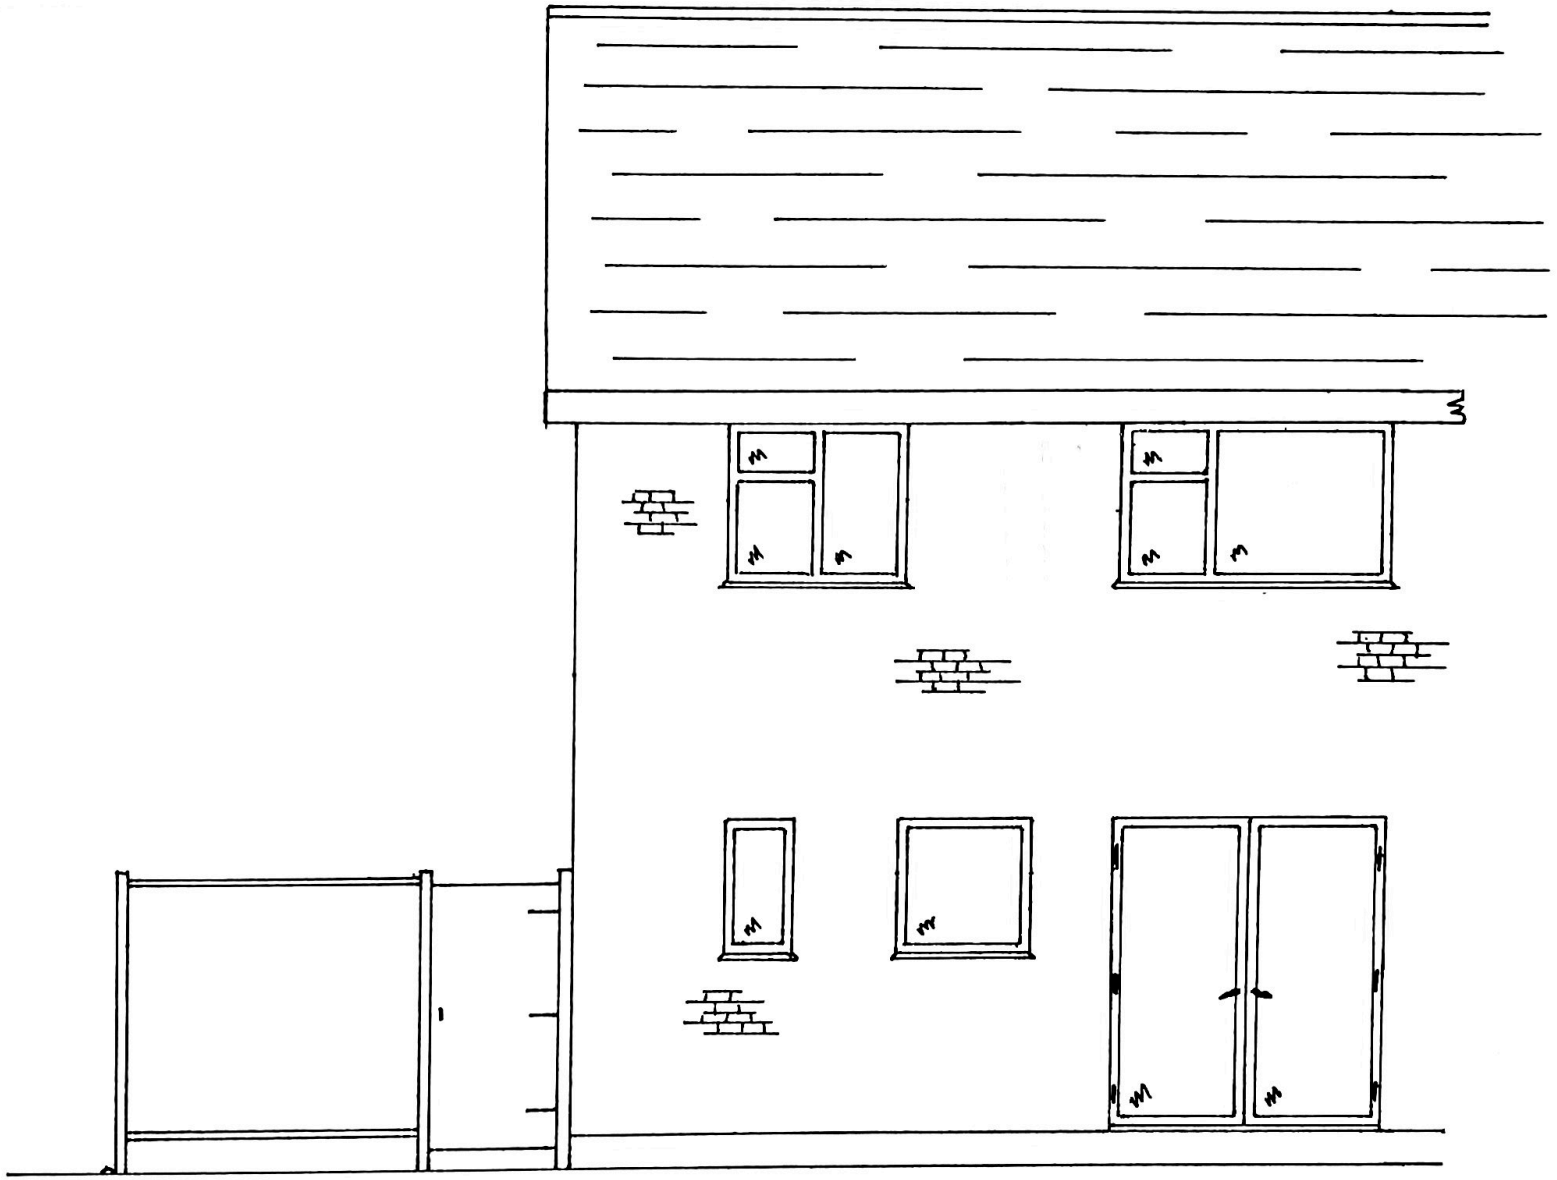

PROPOSED REAR ELEVATION

ORTY DESIGN **MOB :- 07745222253**	MR & MRS BRIGGS 11 SAXON WOOD ROAD CHESWICK GREEN SOLIHULL. B90 4JN	PROPOSED EXTENSION TO THE SIDE, FRONT CANOPY ROOF AND RE-SITE FENCE.	DRAWING No 6 SCALE :- 1 : 50 on A4 Sheet 0 1 2 METRES