DO NOT SCALE FROM THIS DRAWING EXCEPT FOR PLANNING PURPOSES. ANY DISCREPANCIES ARE TO BE REPORTED TO THE ARCHITECT. THE CONTRACTOR IS TO CHECK ALL BUILDING AND SITE DIMENSIONS PRIOR TO ORDERING MATERIALS OR CONSTRUCTION. THIS DRAWING IS TO BE READ IN CONJUNCTION WITH ENGINEERS' AND OTHER SPECIALISTS' DRAWINGS. COPYRIGHT REMAINS WITH THE ARCHITECT.

REVISIONS

29.03.2023 JE PLANNING / LBC

1:20 0 0.2m 0.5m 1m 2m

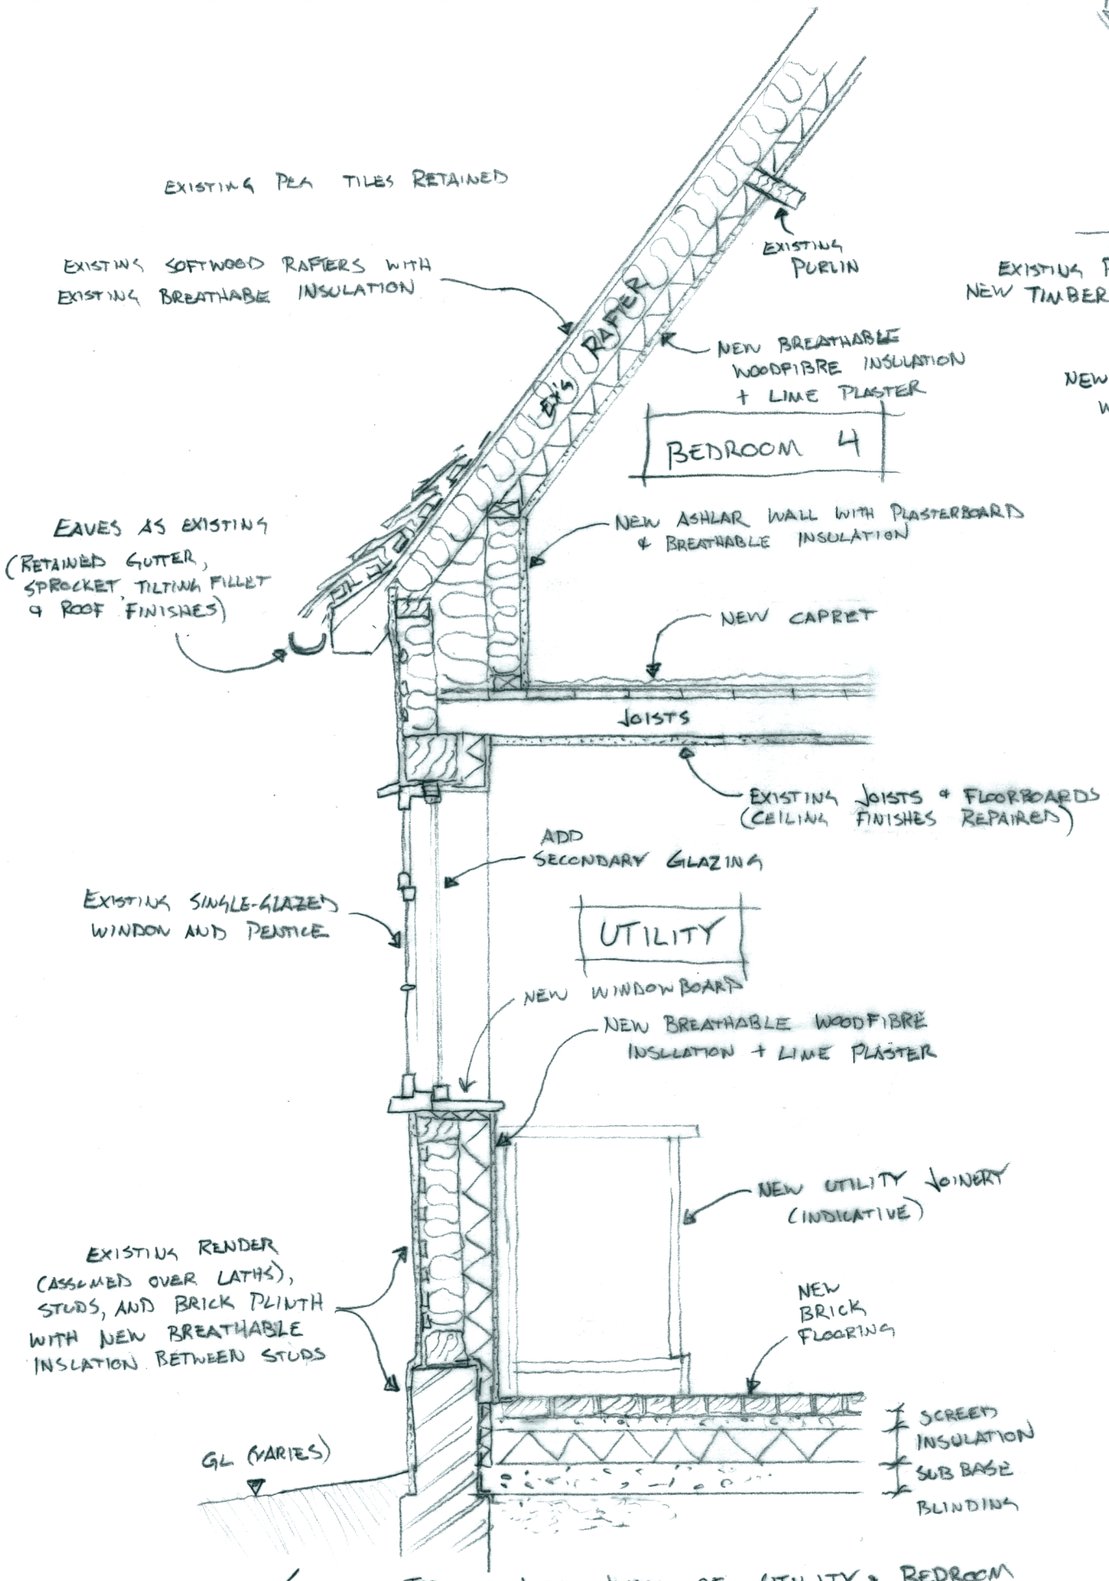

1 SECTION THROUGH WEST WALL OF UTILITY + BEDROOM
1:20

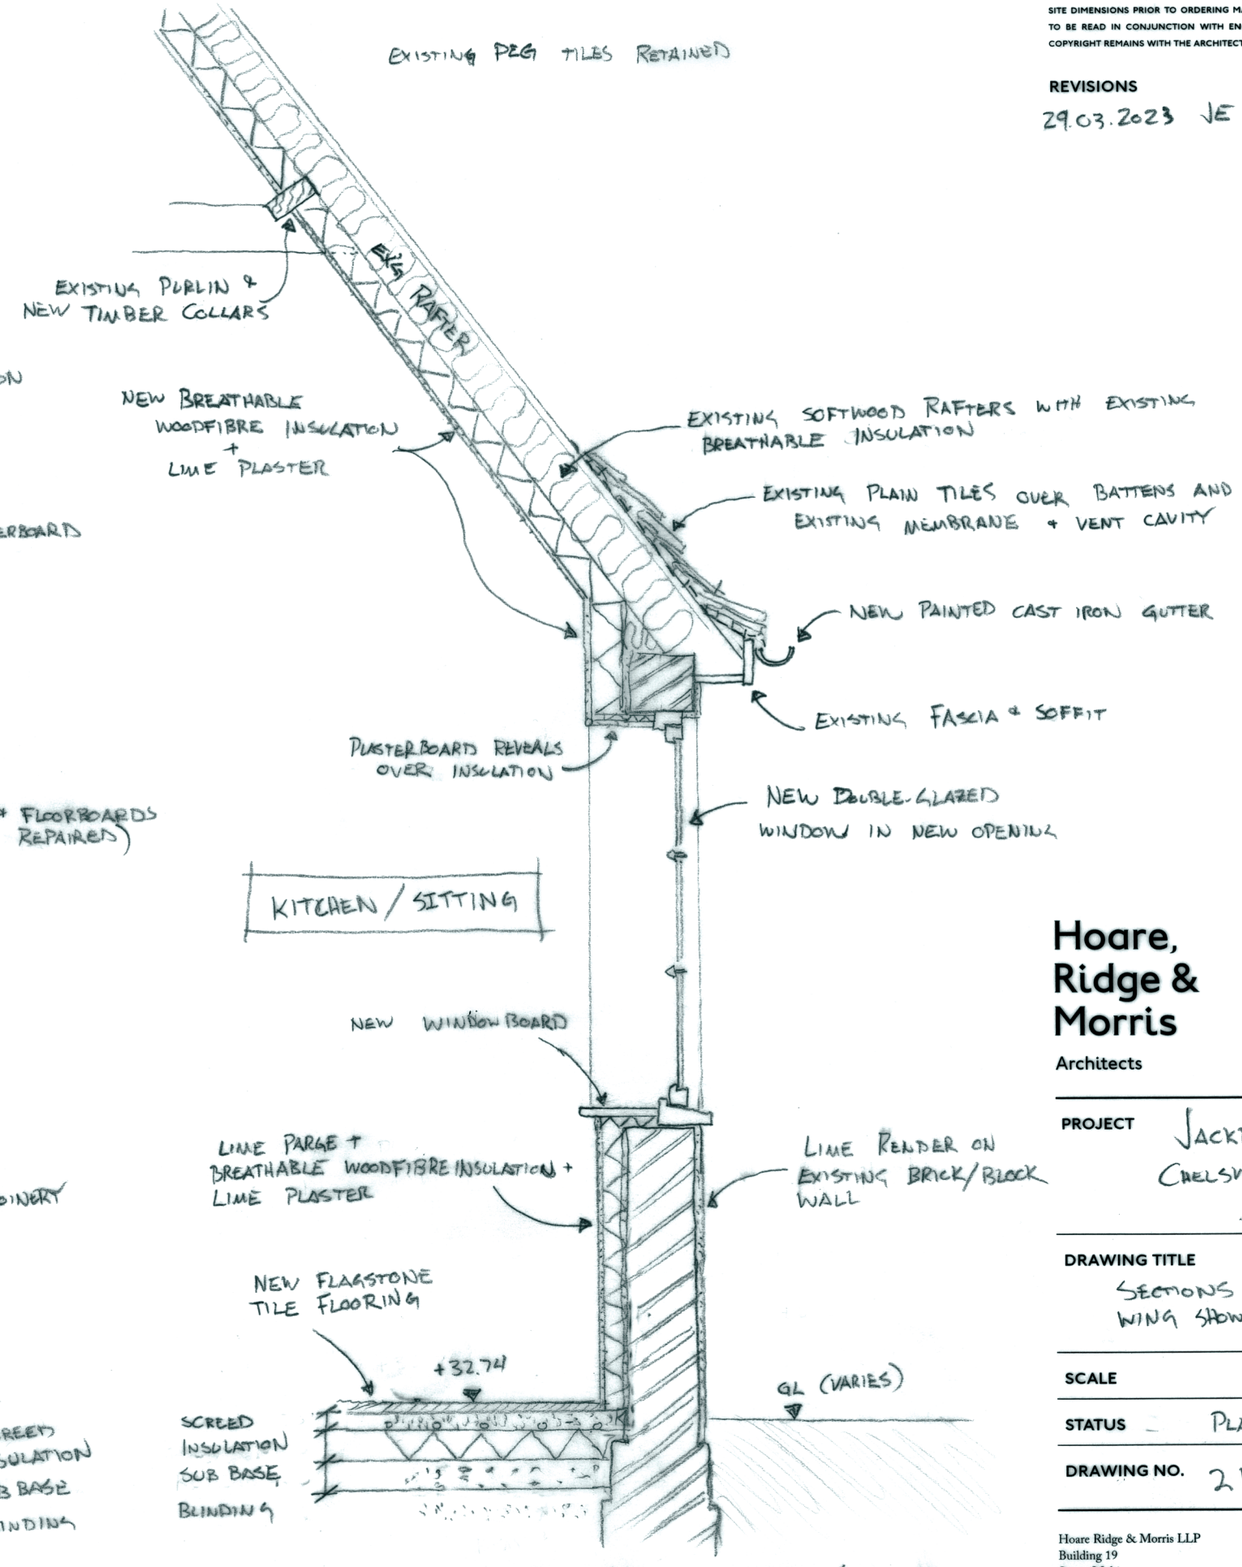

2 SECTION THROUGH EAST WALL OF KITCHEN/SITTING
1:20

Hoare, Ridge & Morris
Architects

PROJECT JACKDAWS FORD CHELSWORTH, SUFFOLK

DRAWING TITLE PROPOSED SECTIONS THROUGH NORTH WING SHOWING TYPICAL DETAIL

SCALE 1:20 @ A3

STATUS PLANNING / LBC

DRAWING NO. 210. PL15

Hoare Ridge & Morris LLP
Building 19
Snape Maltings
Snape
Suffolk IP17 1SP

01728 688747
hrma@hrma.co.uk
www.hrma.co.uk

Copyright © Hoare Ridge & Morris LLP