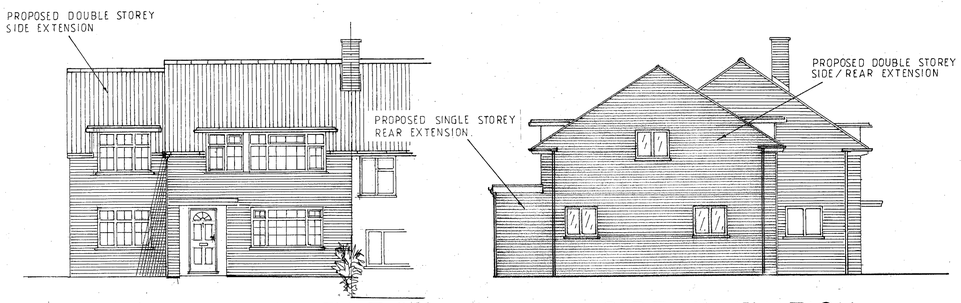

FRONT ELEVATION

SIDE ELEVATION

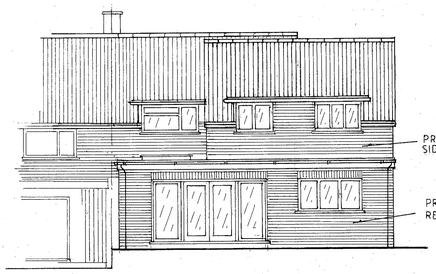

REAR ELEVATION

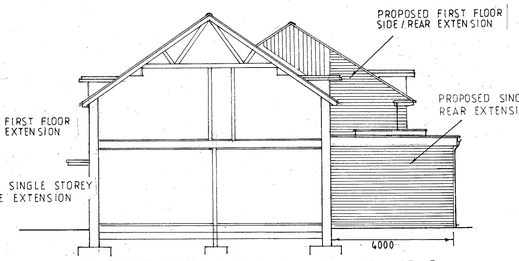

SECTION / SIDE ELEVATION

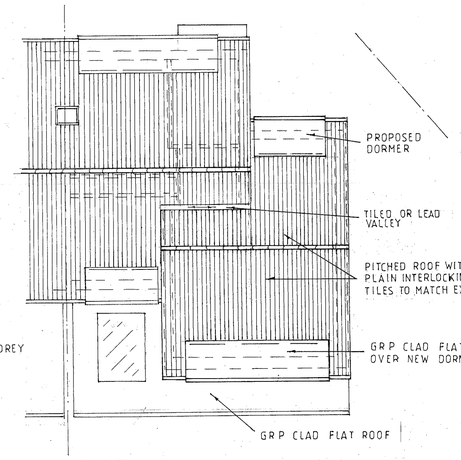

ROOF PLAN

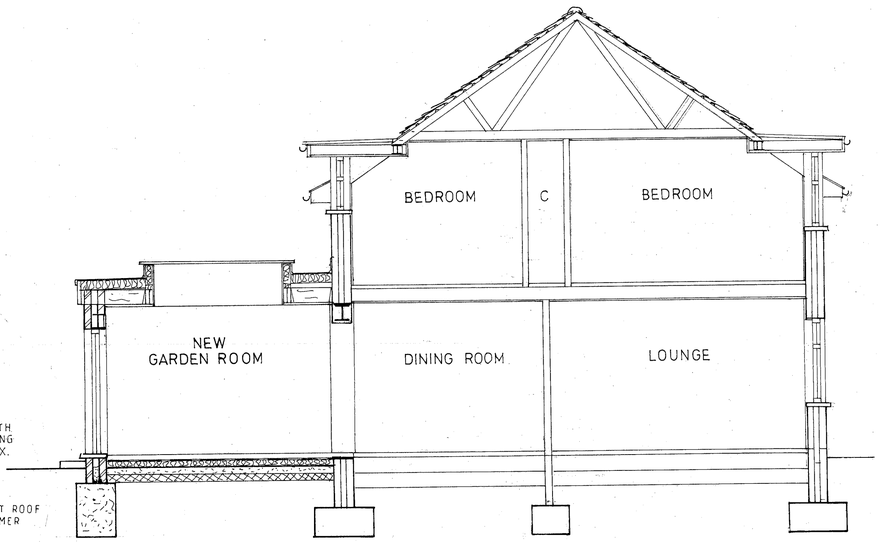

SECTION A - A

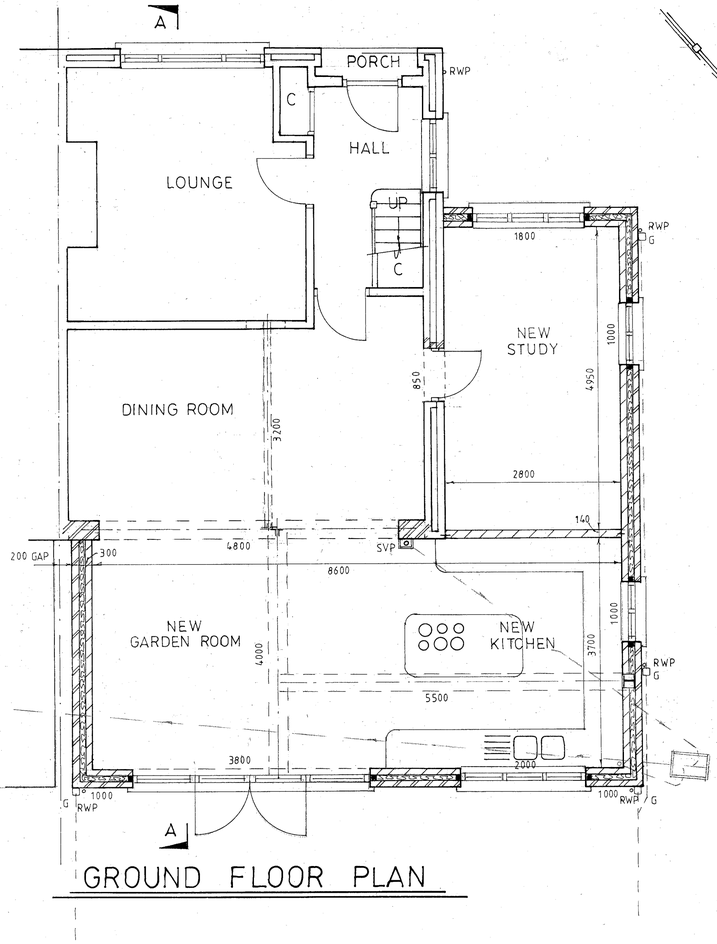

GROUND FLOOR PLAN

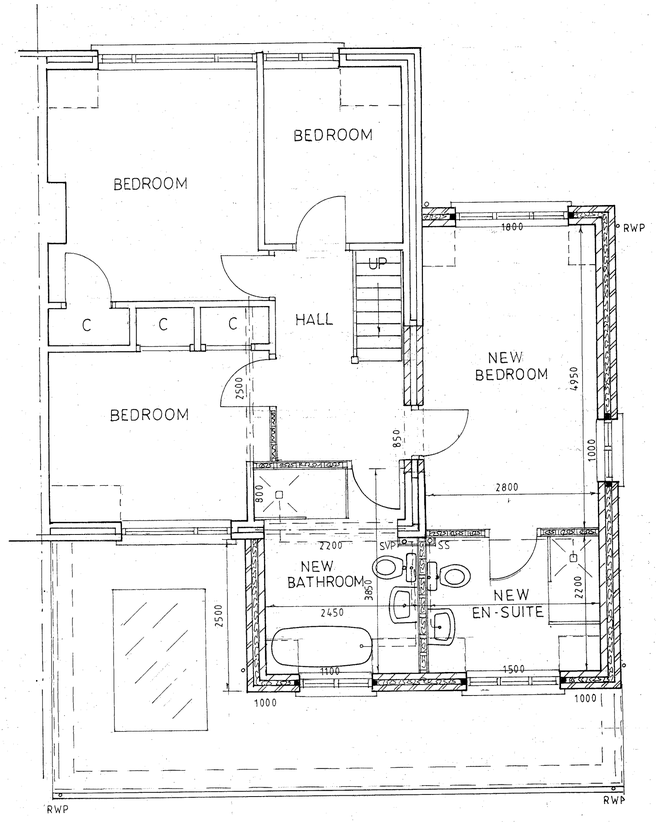

FIRST FLOOR PLAN

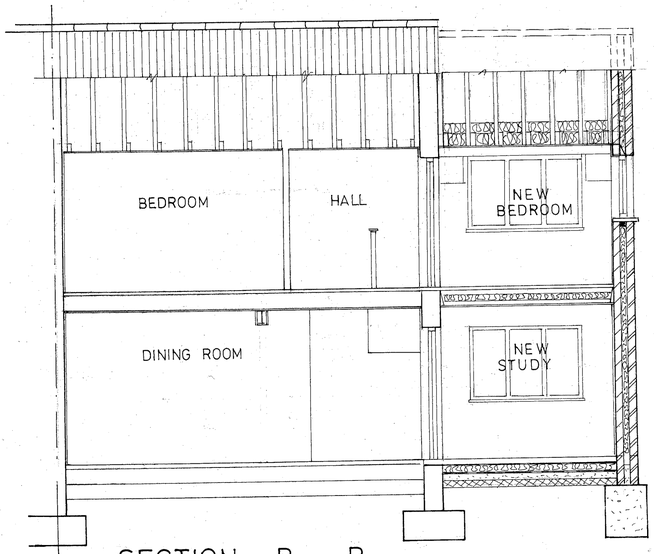

SECTION B - B

METRES
0 1 2 3 4 5 6 7 8

SCALE 1:100

METRES
0 1 2 3 4

SCALE 1:50

DESIGN PLANS
6 BAYVIEW ROAD
WHITSTABLE KENT
CT5 4NP
TEL-01227264904
EMAIL-designplans@btinternet.com

PROJECT
PROPOSED SINGLE STOREY REAR, FIRST FLOOR REAR AND DOUBLE STOREY REAR EXTENSIONS
AT
22 BELMONT CLOSE
BARMING MAIDSTONE KENT
ME16 9DY
DRG TITLE
PROPOSED PLANS SECTIONS AND ELEVATIONS

SCALE 1:100 1:50
DRG No DP/23/02
DATE MARCH 2023