1 EXISTING BRICKWORK
2 EXISTING RENDER
3 EXISTING PLAIN TILES (ROOF)
4 EXISTING TIMBER WINDOWS
5 NEW BRICKWORK
6 NEW PLAIN TILES TO ROOF
7 NEW TIMBER DOOR AND SIDE SCREEN
8 NEW TIMBER DOOR
9 NEW TIMBER GARAGE DOORS
10 NEW TIMBER WINDOWS
11 OAK FRAMED BALCONY STRUCTURE AND EXTENDED ROOF OVER BALCONY
12 GLAZED BALUSTRADE TO BALCONY
13 BRICKWORK KNEELERS TO OAK POSTS
14 NEW FRENCH DOORS AND SIDE SCREEN
15 NEW TIMBER SLIDING FOLDING DOORS
16 NEW RENDER
17 NEW TIMBER CLADDING
18 NEW GLASS LINK

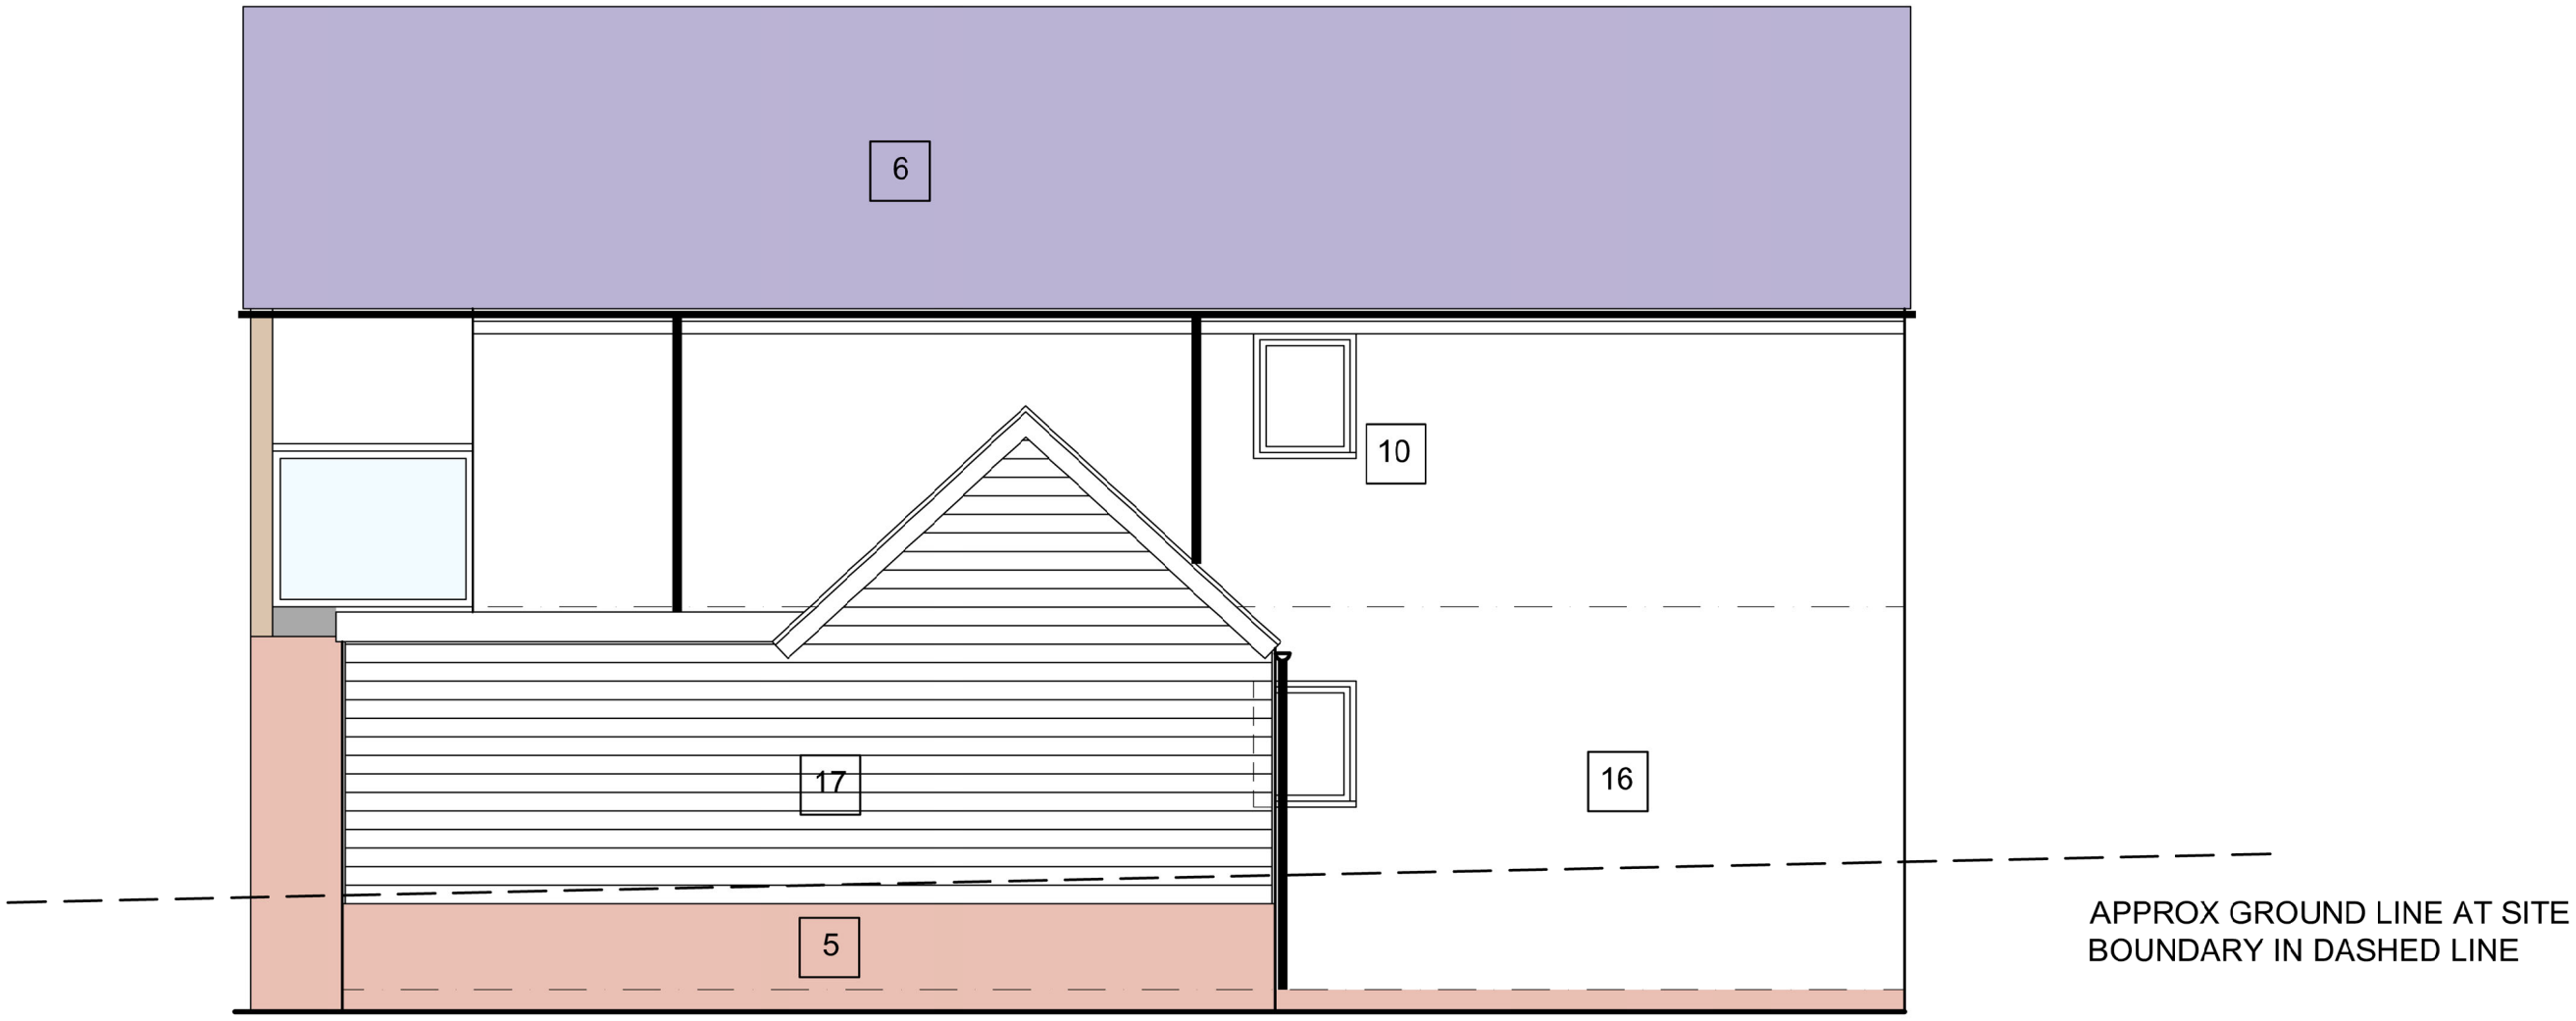

ELEVATION TO SOUTH EAST

Revision	Date	By	Chkd
.	.	.	.

Project	Drawing	Client
MOLINEUX, BATESWAY, LONGDON, LICHFIELD, STAFFORDSHIRE	PROPOSED ELEVATION TO SOUTH EAST	Matt and Vanessa

Scale	Dated	Job No.	Drawing No.	Drawn by	Checked	CiSfb Element	Revision
1:50 (A3)	25.04.23	001	D04	MF	-	FEASIBILITY	-