Original Size A1

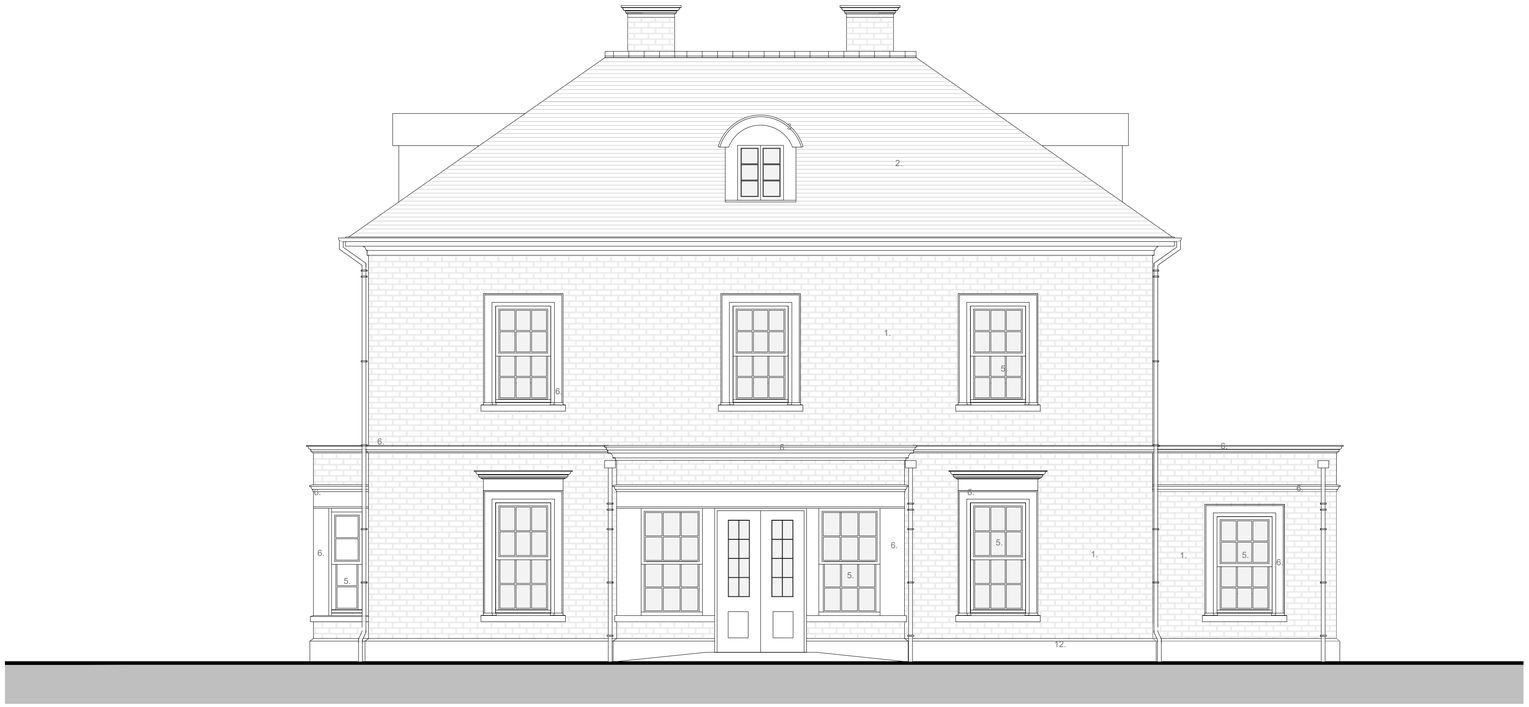

PROPOSED WEST ELEVATION

PROPOSED NORTH ELEVATION

FINISHES/MATERIALS

1. FACING BRICKWORK
2. ROOFING TILE - SLATE
3. LEAD OR SIMILAR TO BE AGREED - DARK GREY
4. DOOR PAINTED FINISH - BLACK
5. SASH WINDOWS - WHITE
6. RECONSTITUTED STONE DETAILS - PORTLAND STONE COLOUR
7. RAIN WATER GOODS - BLACK
8. FASCIA - WHITE
9. HAND RAIL - IRON BLACK
10. GLAZED DOOR - WHITE
11. RECONSTITUTED STONE SQUARE SECTION COLUMNS - PORTLAND STONE COLOUR
12. RECONSTITUTED STONE PLINTH BAND - PORTLAND STONE COLOUR

0 2 4 6 8 10

10m Scale Bar

GENERAL NOTES

This drawing is copyright and owned by AFA Architects & Planners Limited, and is for use on this site only unless contractually stated otherwise.

All other design team elements, where indicated, have been imported from the consultant's drawings and reference should be made to the individual consultant's drawings for exact setting out, size and type of component.

Discrepancies and/or ambiguities within this drawing, between it and information given elsewhere, must be reported immediately to the architect for clarification before proceeding.

All works carried out in accodance with the latest British Standards and Codes of Practice unless specifically directed otherwise in the specification.

Responsibilty for the reproduction of this drawing in paper form, or if issued in electronic format, lies with the recepient to check that all information has been replicated in full and is correct when compared to the original paper or electronic image. Graphical representations of equipment on this drawing have been co-ordinated, but are approximations only. Please refer to the Specifications and /or Details for actual sizes and/or specific contractor contruction information.

Refer to the relevant Construction(Design and Management) documentation where applicable.

Is is assumed that all works on this drawings will be carried out by a competent contractor, working where appropriate to an approved method statement.

Revision	Date	Description	By	Check

Purpose of Issue
FOR PLANNING

Client
MR STACEY LEWIS

Project
PROPOSED NEW RESIDENCE
PENRHIWBENGI FARM,
OAKDALE

Drawing
PROPOSED HOUSE
ELEVATIONS 02

Scale @ A1	Drawn	Checked	Approved
1:50	SH	IDW	-

Project No.	Drg No.	Revision
1974	PL-106	

Date
APRIL 2023

afa architects + planners

Abacus House
Caxton Place
Cardiff
South Wales
CF23 8HA

www.afa-architects.co.uk