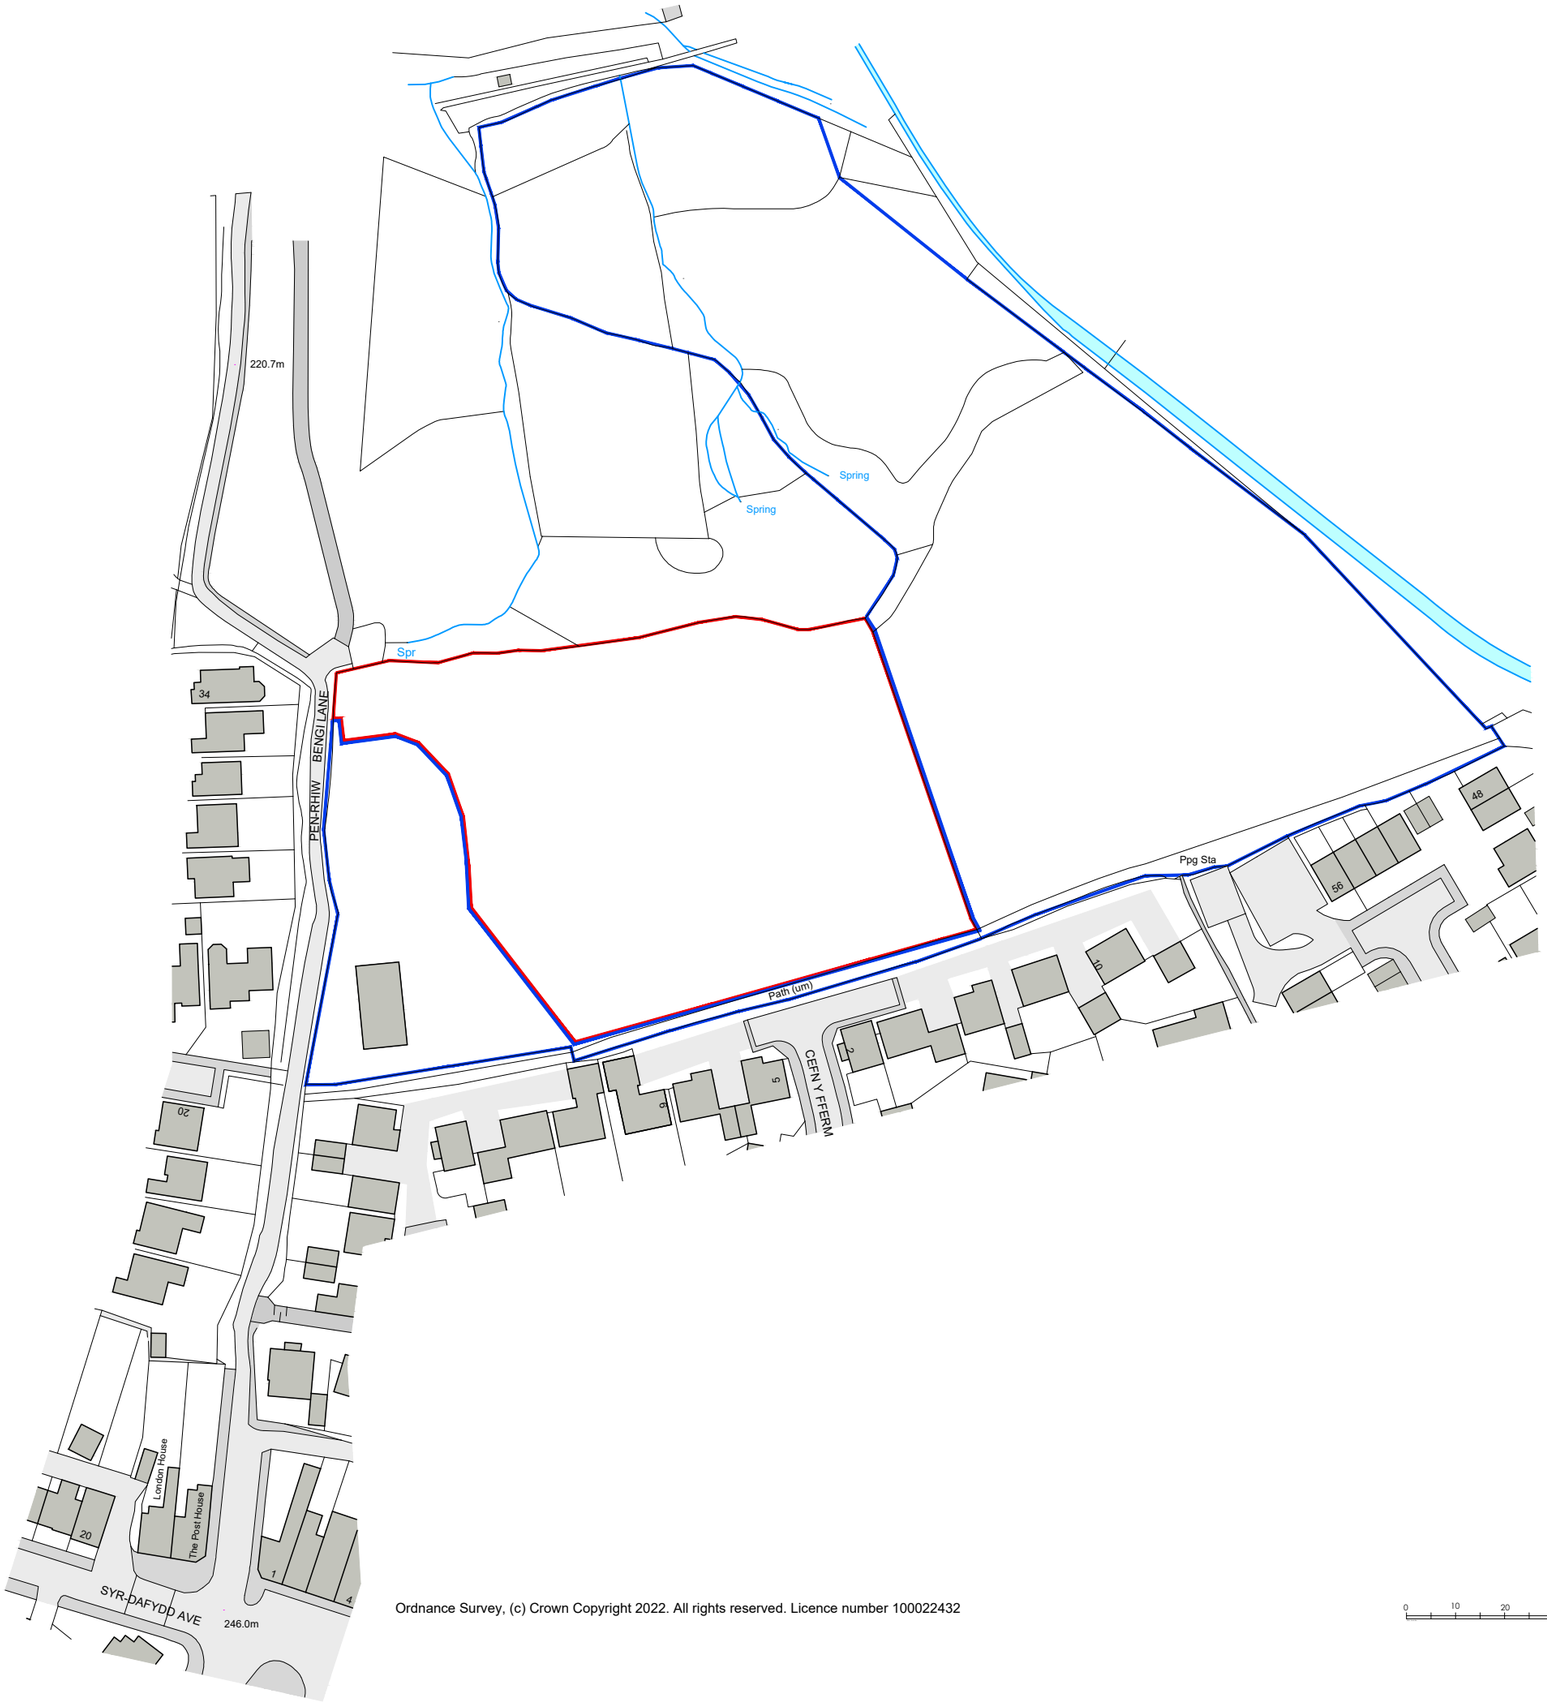

Ordnance Survey, (c) Crown Copyright 2022. All rights reserved. Licence number 100022432

0 10 20 30 40 50 60 70 80 90 100m

Original Size A3

NOTE.
Check all dimensions on site. Do not scale from this drawing.
Report any discrepancies and omissions to AFA Architects and Planner Ltd.
This Drawing is Copyright ©

Key.
- Land owned by the applicant.
- Application site boundary.

Revision	Date	Description	By	Check

Purpose of Issue: FOR PLANNING
Status:

Client: MR STACEY LEWIS

Project: PROPOSED NEW RESIDENCE PENRHIWBENGI FARM, OAKDALE

Drawing: SITE LOCATION PLAN

Scale @ A3	Drawn	Checked	Approved
1/1250	SH	IDW	-

Project No.	Drg No.	Revision
1974	PL- 99	

Date: FEB 2023

afa architects + planners
Abacus House
Caxton Place
Cardiff
South Wales
CF23 8HA
www.afa-architects.co.uk