Proposed Site Plan

PCA23/2116/0.02

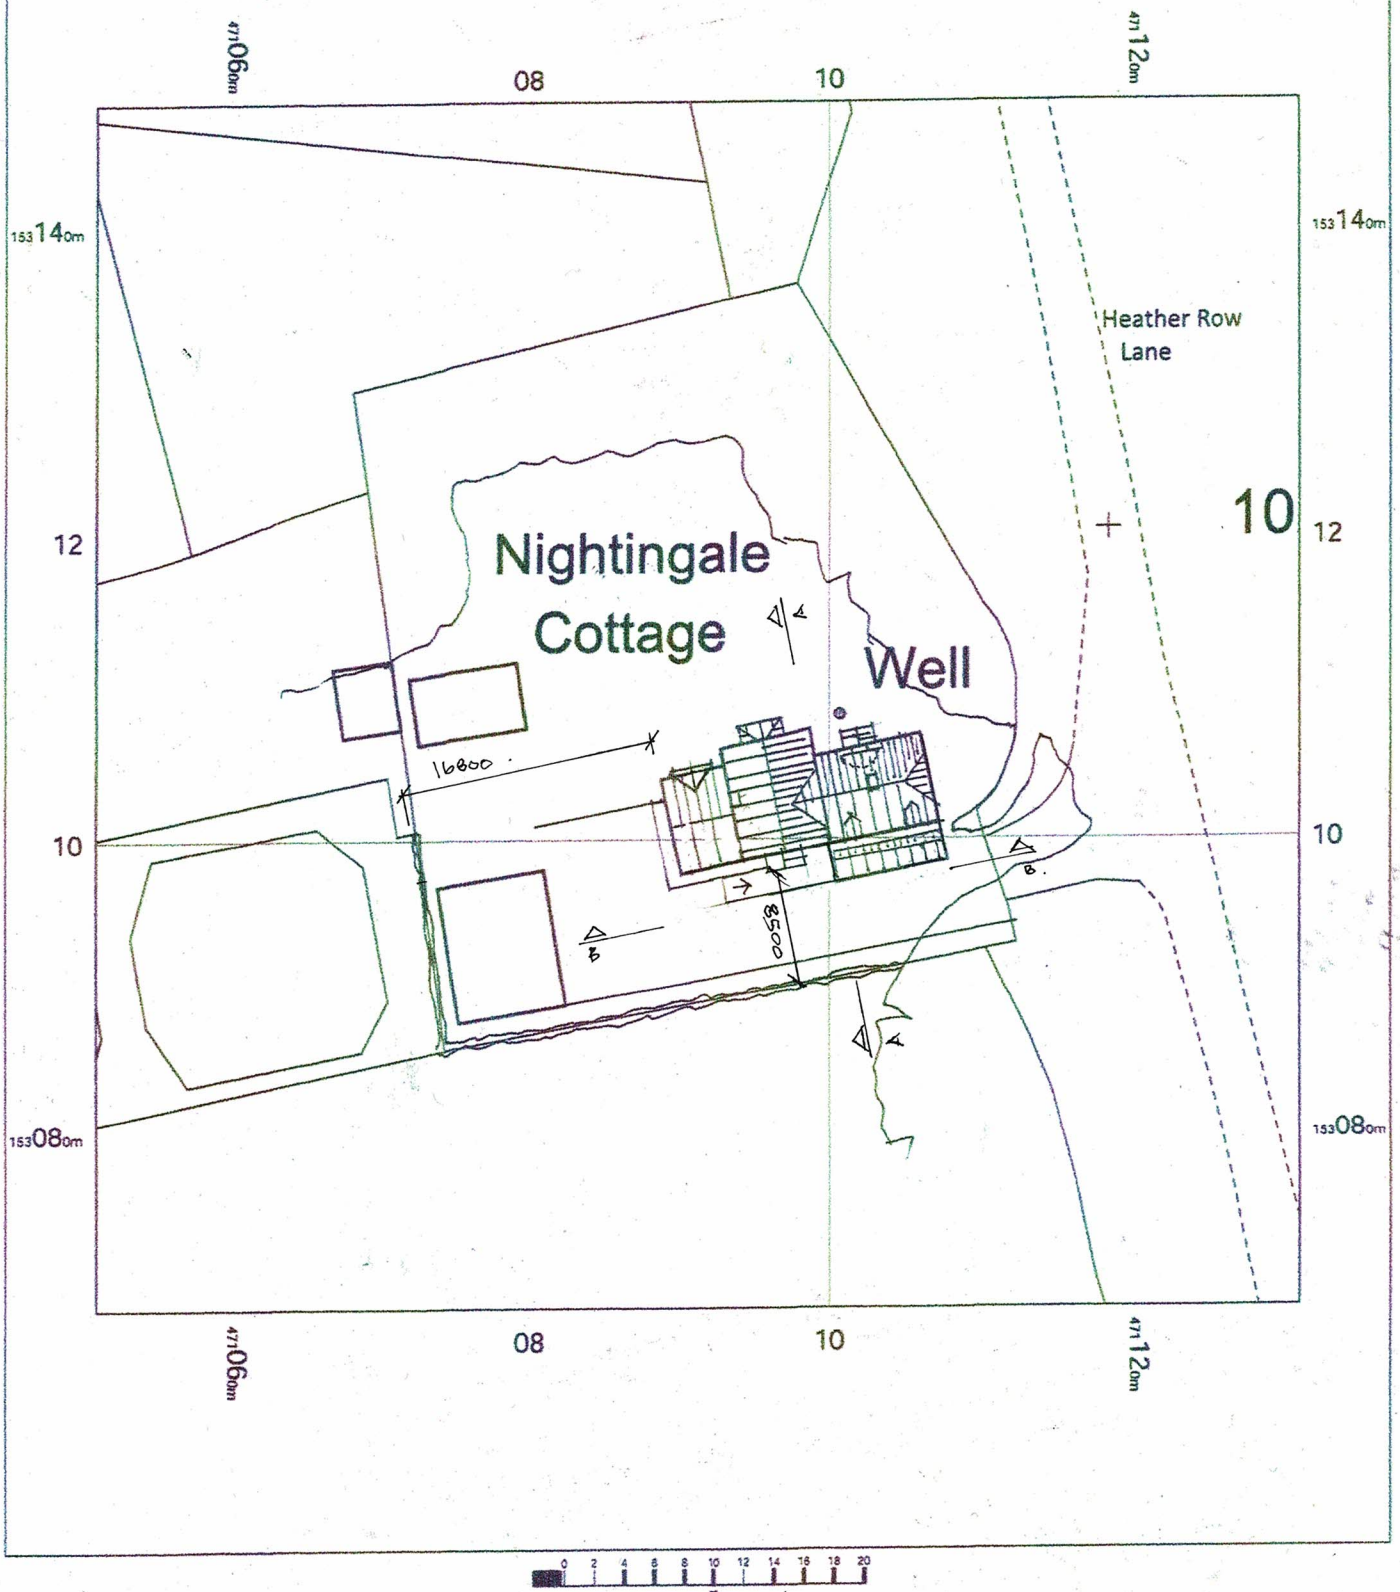

0 2 4 6 8 10 12 14 16 18 20
m

Nightingale Cottage
Heather Road
Hook
Hampshire
RG27 9JP

OS MasterMap 1250/2500/10000 scale
Thursday, April 20, 2023, ID: BW1-01099247
www.blackwellmapping.co.uk

1:500 scale print at A4, Centre: 471091 E, 153109 N

©Crown Copyright Ordnance Survey. Licence no. 100041041

N

BLACKWELL'S
www.blackwellmapping.co.uk

TEL: 01865 333 677
maps.oxford@blackwell.co.uk