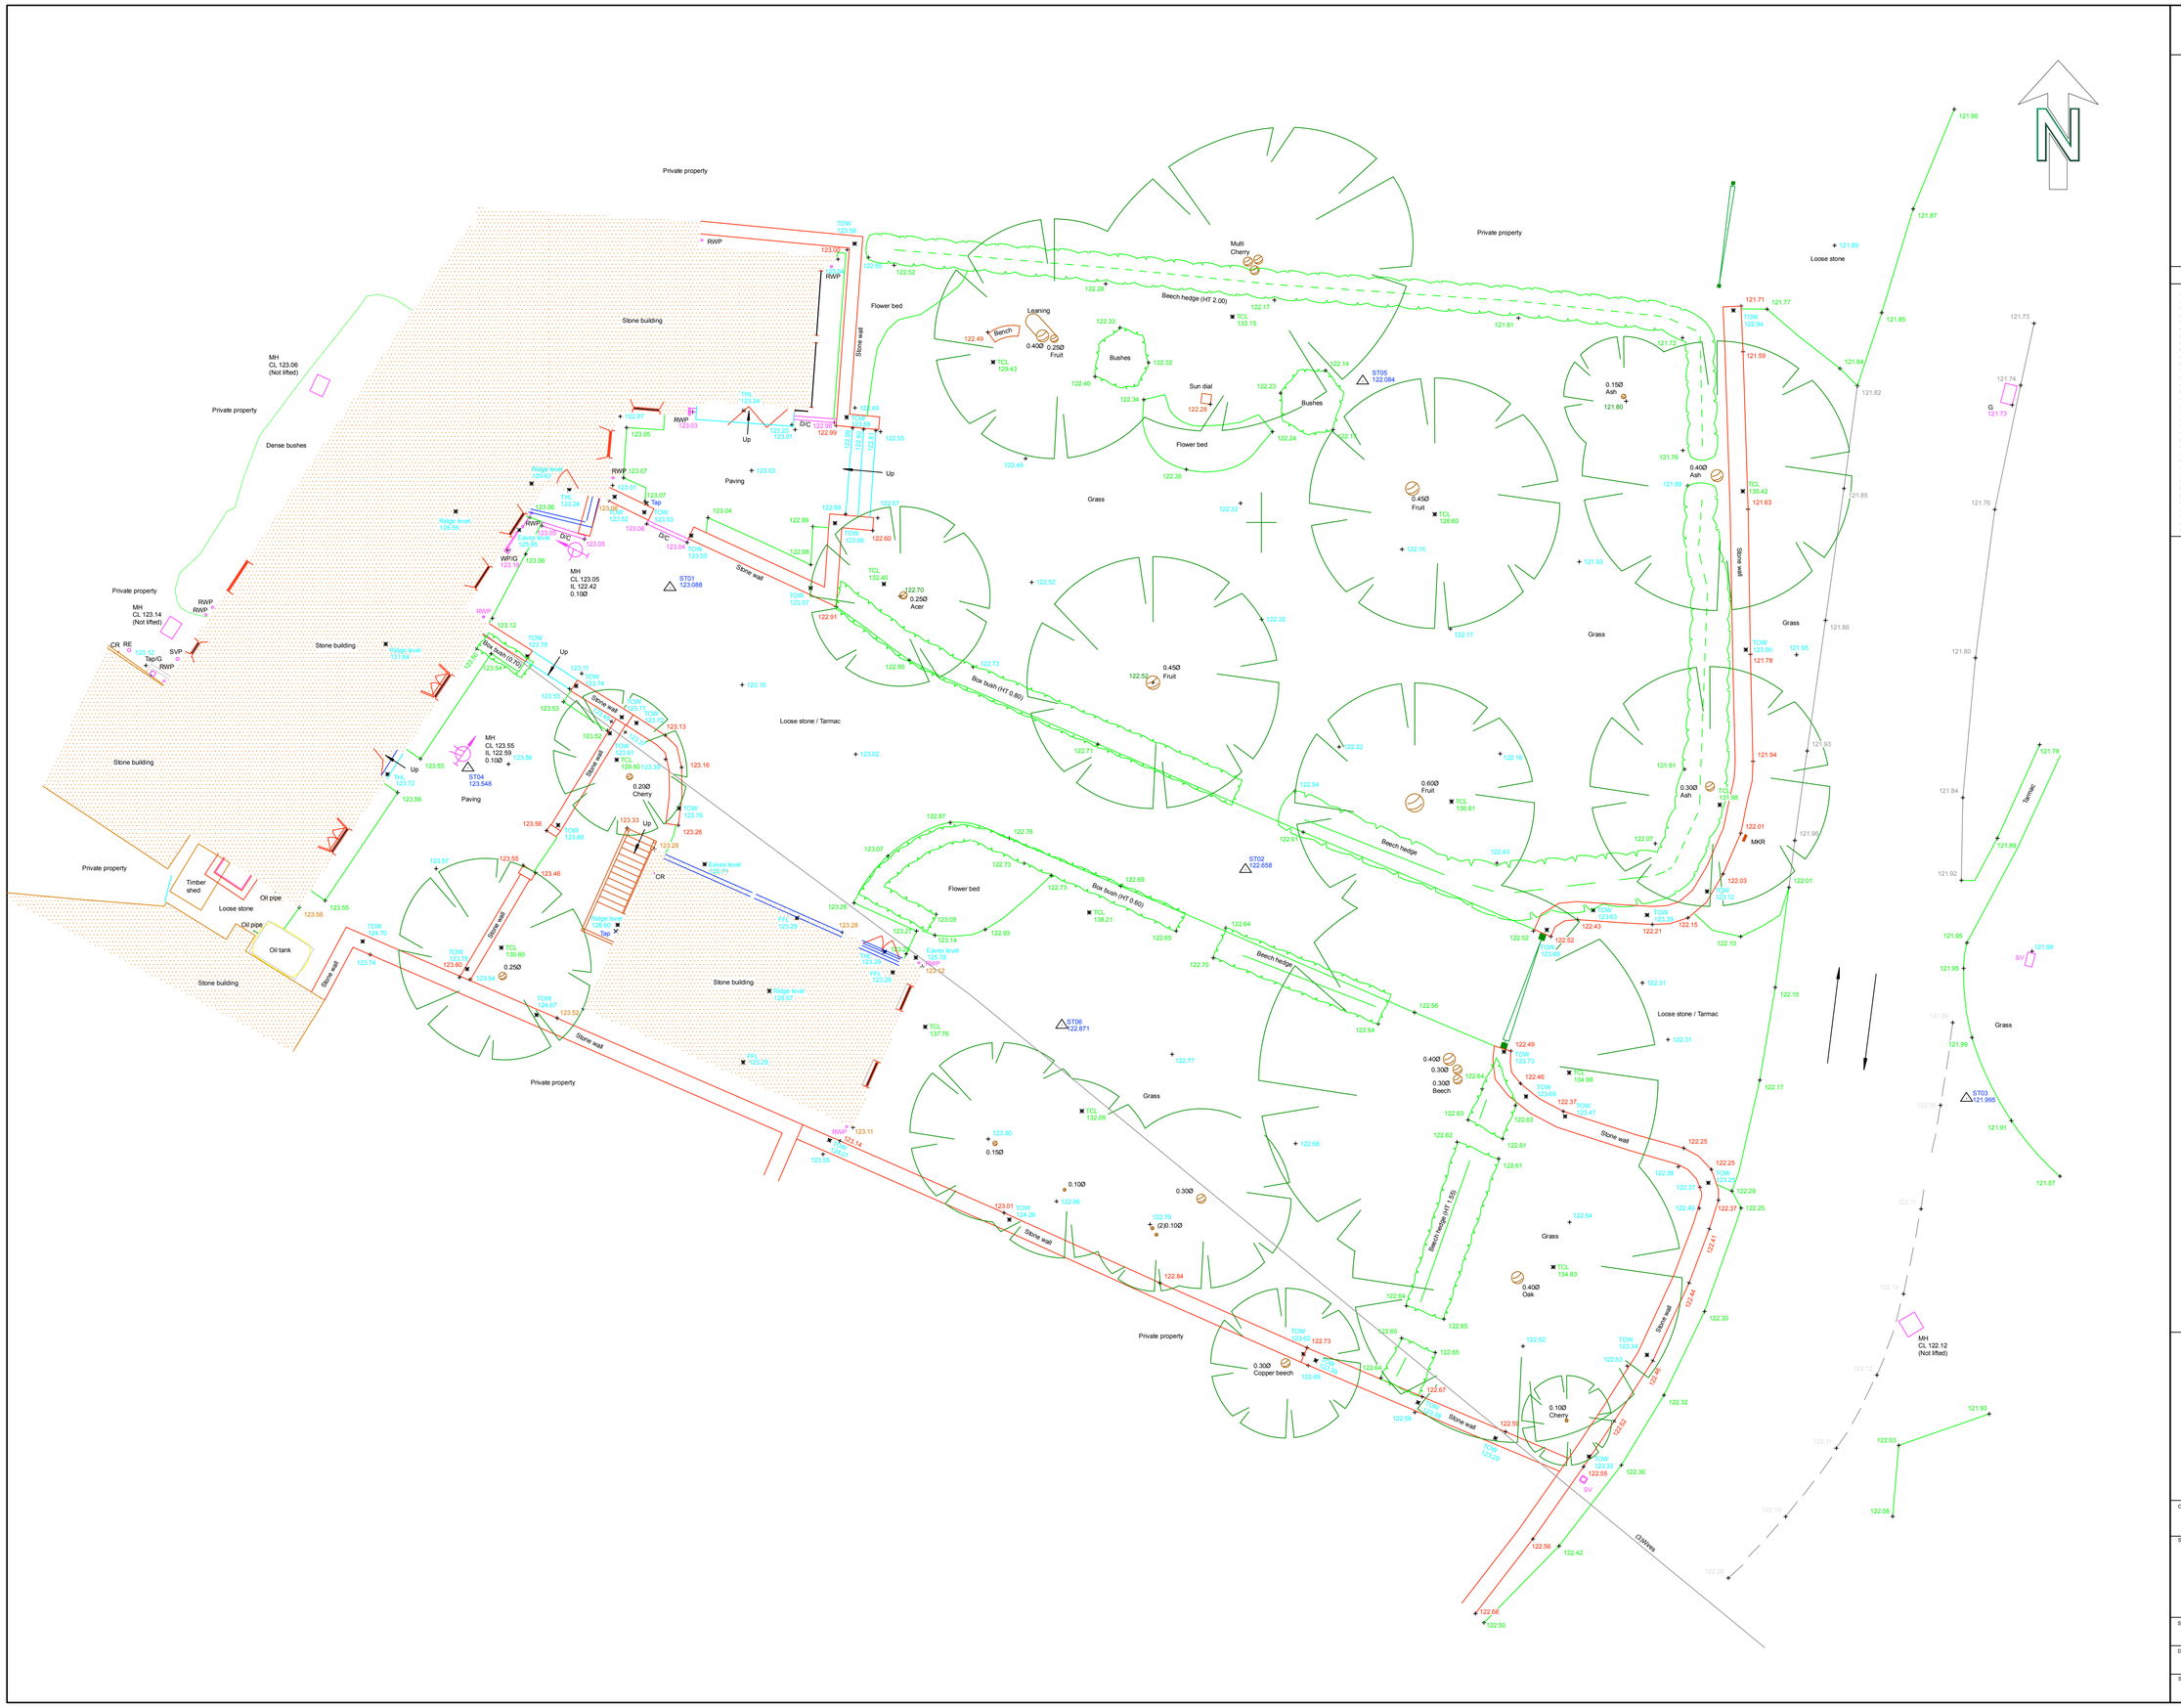

NOTES

ALL LEVELS ARE IN METRES RELATED TO OSGB36(15) DATUM USING LEICA GNSS RECEIVER BASED ON SURVEY POINT ST01 AND ROTATED AROUND ST03, NO SCALE FACTOR APPLIED.

COORDINATE GRID IS RELATED TO OSGB36 DATUM USING LEICA VIVA GNSS RECEIVER

TREE SPECIES ARE INDICATED WHERE KNOWN HOWEVER IT IS RECOMMENDED THAT EXPERT IDENTIFICATION IS CONSULTED IF CRITICAL.

DRAINAGE DETAIL HAS BEEN INDICATED FROM SURFACE INSPECTION ONLY.

KEY - TOPO

BOLL	BOLLARD	OSBM	ORDNANCE SURVEY BENCH MARK
ILLU BOLL	ILLUMINOUS BOLLARD	OH	OVERHEAD
BH	BOREHOLE	PR	PIPE RISER
BL	BED LEVEL	P&R FENCE	POST & RAIL FENCE
BTIC	BRITISH TELECOM COVER	RET WALL	RETAINING WALL
C/BOX	CONTROL BOX	RE	RODDING EYE
C/B FENCE	CLOSEBOARD FENCE	RS	ROAD SIGN
CR	CABLE RISER	RWP	RAIN WATER PIPE
CTV	CABLE TV	S/A	SOAK AWAY
CONC	CONCRETE	SAP	SAPLING
CL	COVER LEVEL	SEC FENCE	SECURITY FENCE
D	DEPTH / DEEP	SL	SPOT LIGHT
D/C	DRAINAGE CHANNEL	ST	STATION (EFTUM POINT)
DP	DOWN PIPE	SV	STOP VALVE
EIC	ELECTRICITY COVER	SVP	SOIL VENT PIPE
ER	EARTH ROD	TBM	TEMPORARY BENCH MARK
EP	ELECTRICITY POLE	TCL	TREE CANOPY LEVEL
FFL	FINISHED FLOOR LEVEL	TOW	TOP OF WALL LEVEL
F/BED	FLOWER BED	THL	THRESHOLD LEVEL
FH	FIRE HYDRANT	TL	TRAFFIC LIGHT
FS	FIRE SWITCH	TP	TELEGRAPH POLE
G	GULLY	TP&R	TIMBER POST & RAIL
GR	GAS RISER PIPE	U/TR	UNABLE TO RAISE
GV	GAS VALVE	U/TS	UNABLE TO SURVEY
G/RUN	GULLY RUN	VP	VENT PIPE
HT	HEIGHT	WL	WATER LEVEL
IC	INSPECTION COVER	WM	WATER METER
IL	INVERT LEVEL	WO	WASH OUT
LP	LAMP POST	WFC	WATER FILLED CHAMBER
L/S	LOOSE STONE	WP	WASTE PIPE
MH	MANHOLE	WS	WINDOW SILL LEVEL
MKR	MARKER	WH	WINDOW HEAD LEVEL
MTR	METER	U/S	UNDERSIDE
MW	MONITORING WELL	Ø	DIAMETER
OL/G	OFFLET GULLY		

Future Surveys Ltd
WWW.FUTURESURVEYS.CO.UK
MAIL@FUTURESURVEYS.CO.UK
TEL: 07733 330408

SCALE
1:1 — 5m

CLIENT:
Robin Williams

SITE LOCATION:
Blenheim Orchard
Upper Oddington
GL56 0XG

SURVEYED BY: MS	DRAWING TITLE: Topographic
DRAWING NO: P-0581-RW	DATE SURVEYED: 18-05-2022
SCALE: 1:100 @A1	SHEET NO: 1 OF 7