EXISTING SITE PLAN
SCALE 1:500

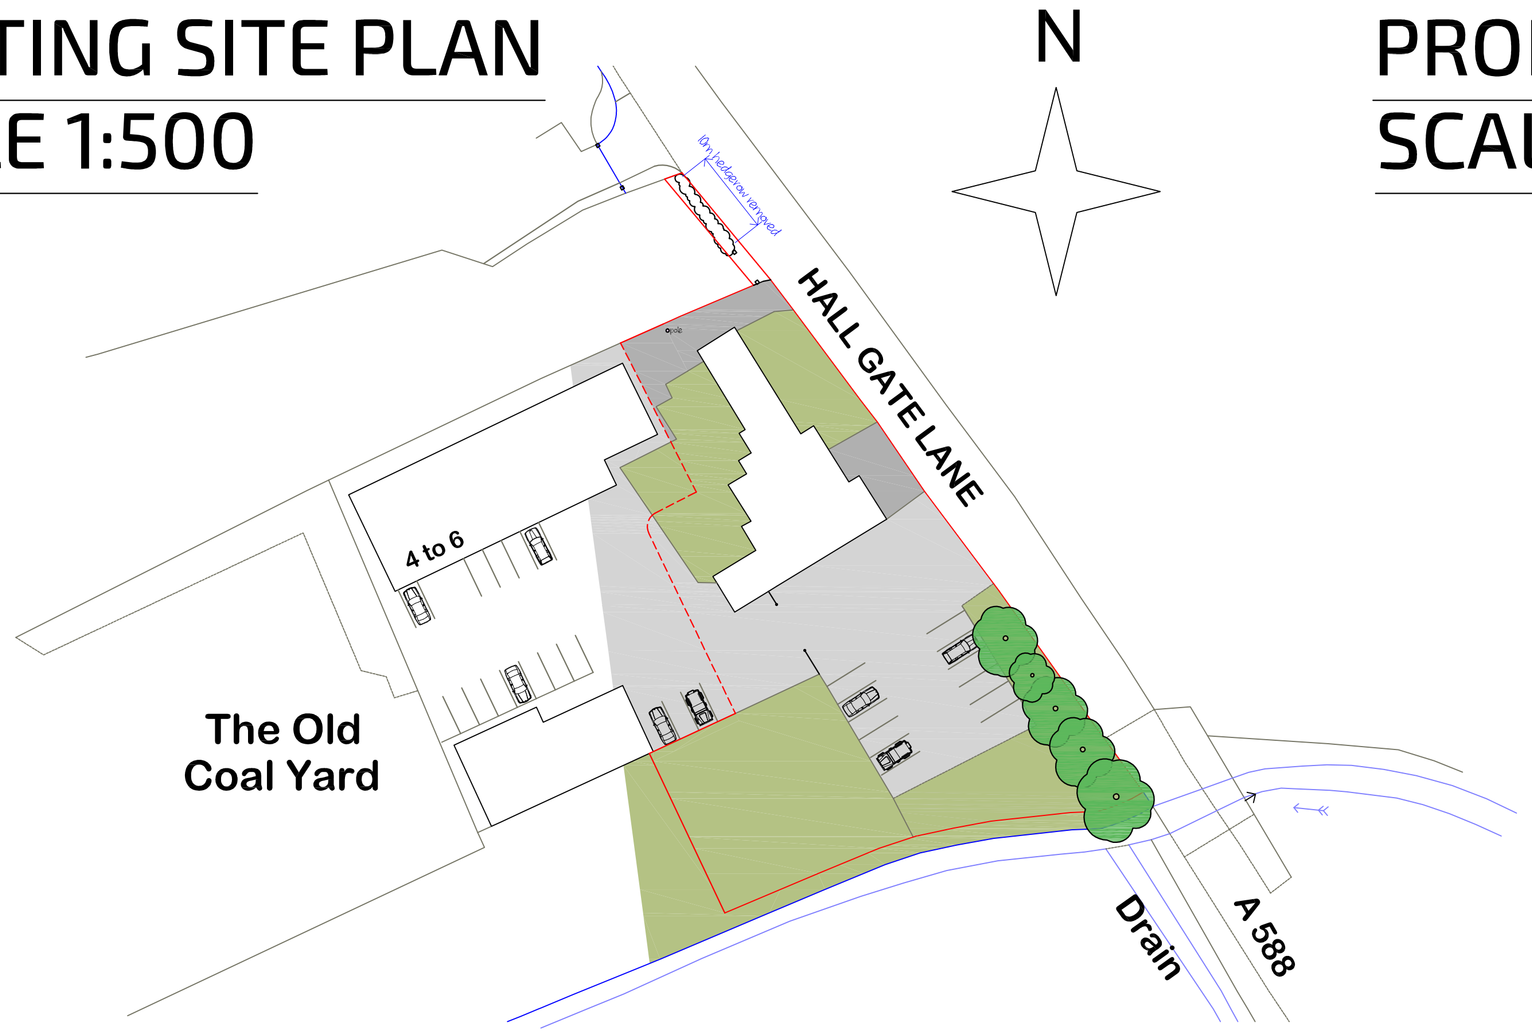

PROPOSED SITE PLAN
SCALE 1:500

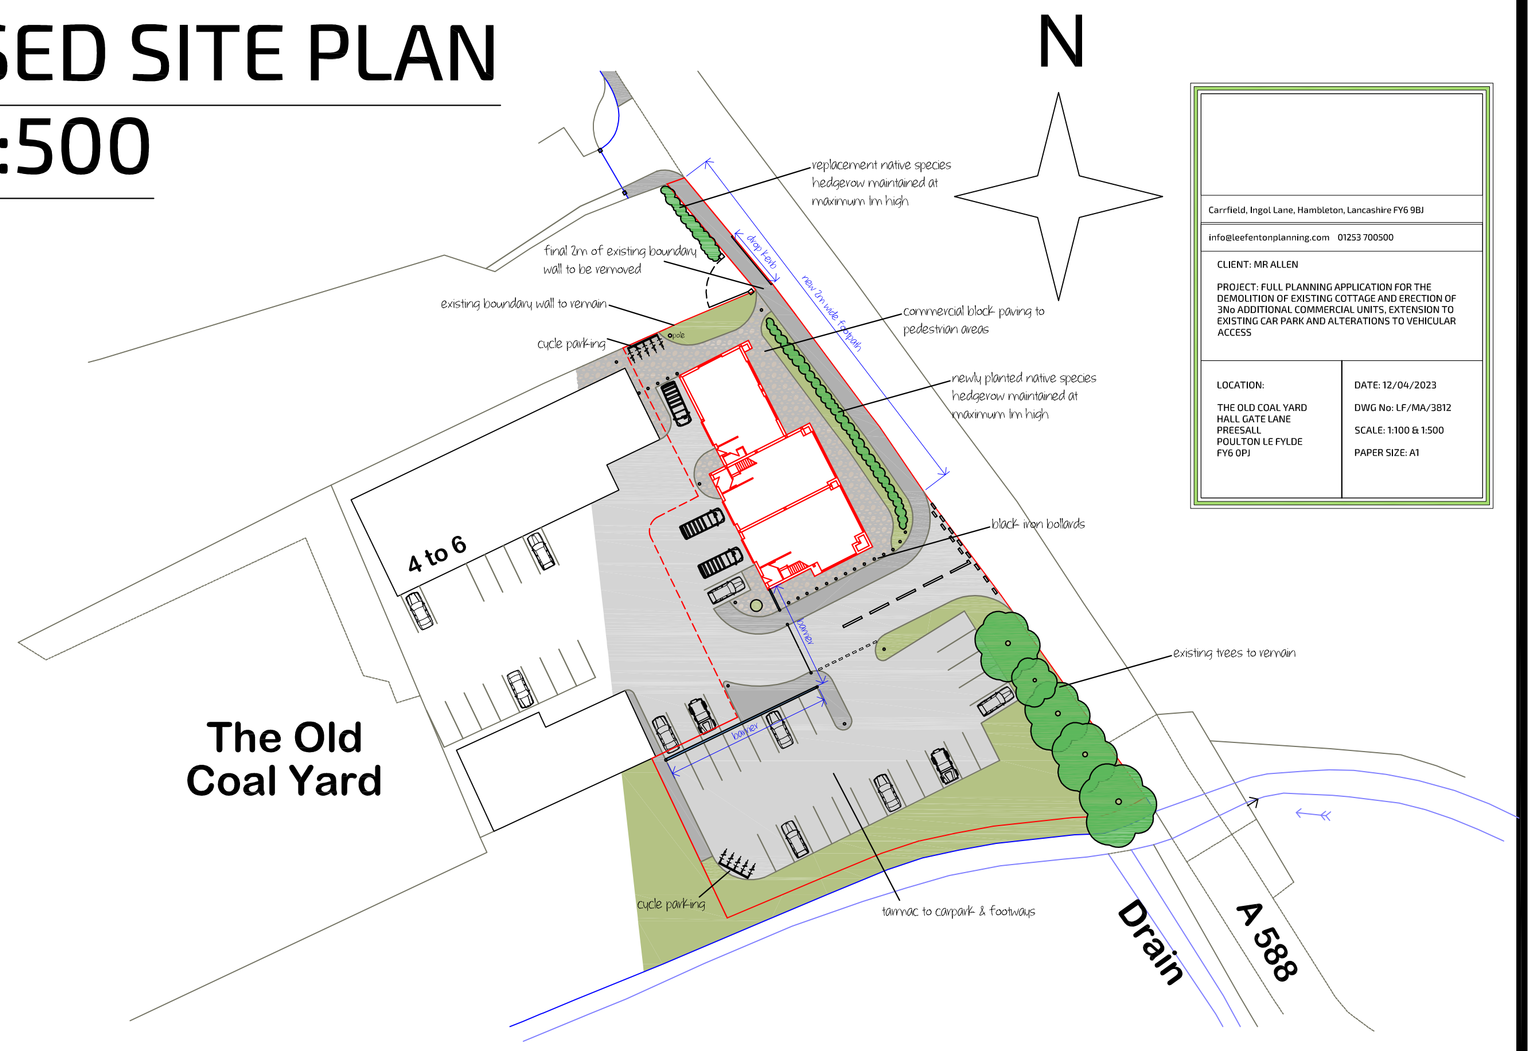

Carrfield, Ingol Lane, Hambleton, Lancashire FY6 9BJ

info@leefentonplanning.com 01253 700500

CLIENT: MR ALLEN

PROJECT: FULL PLANNING APPLICATION FOR THE DEMOLITION OF EXISTING COTTAGE AND ERECTION OF 3No ADDITIONAL COMMERCIAL UNITS, EXTENSION TO EXISTING CAR PARK AND ALTERATIONS TO VEHICULAR ACCESS

LOCATION: THE OLD COAL YARD HALL GATE LANE PREESALL POULTON LE FYLDE FY6 0PJ	DATE: 12/04/2023 DWG No: LF/MA/3812 SCALE: 1:100 & 1:500 PAPER SIZE: A1

PROPOSED ELEVATIONS - SCALE 1:100

PROPOSED SOUTH FACING SIDE ELEVATION

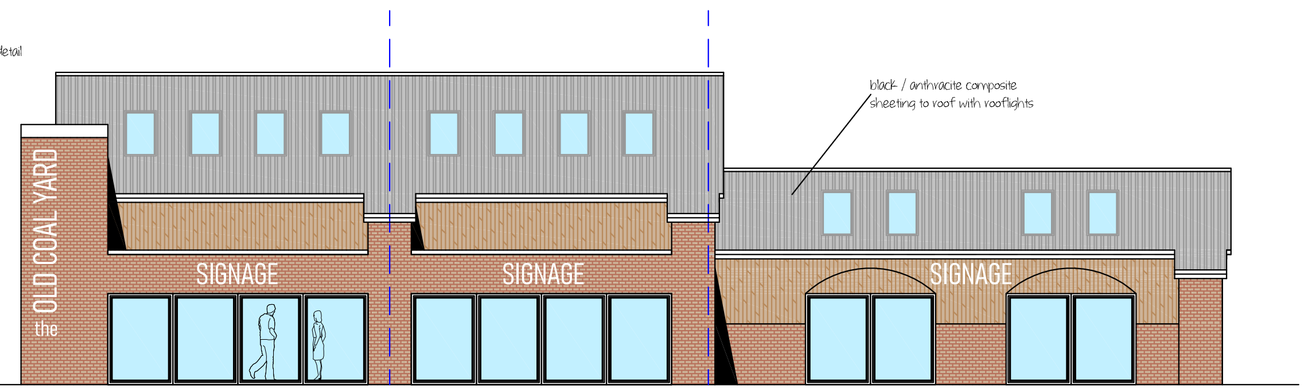

PROPOSED EAST FACING FRONT ELEVATION

PROPOSED WEST FACING REAR ELEVATION

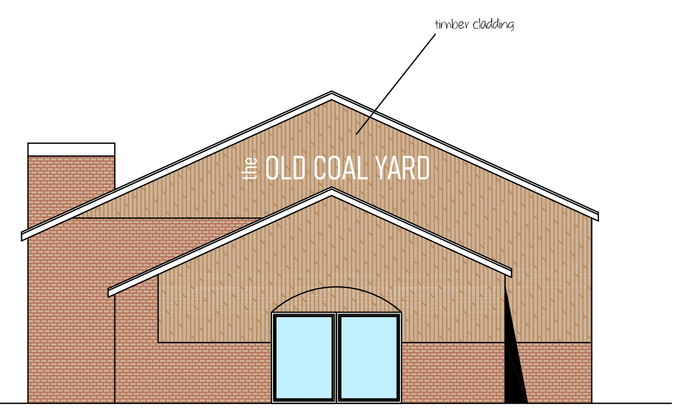

PROPOSED NORTH FACING SIDE ELEVATION

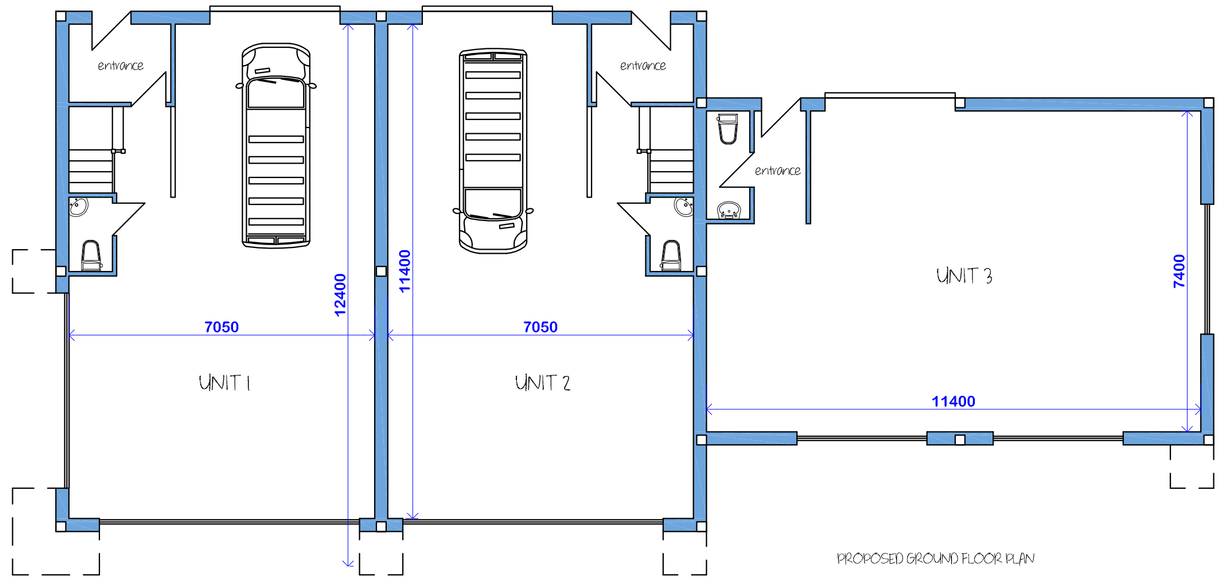

PROPOSED GROUND FLOOR PLAN

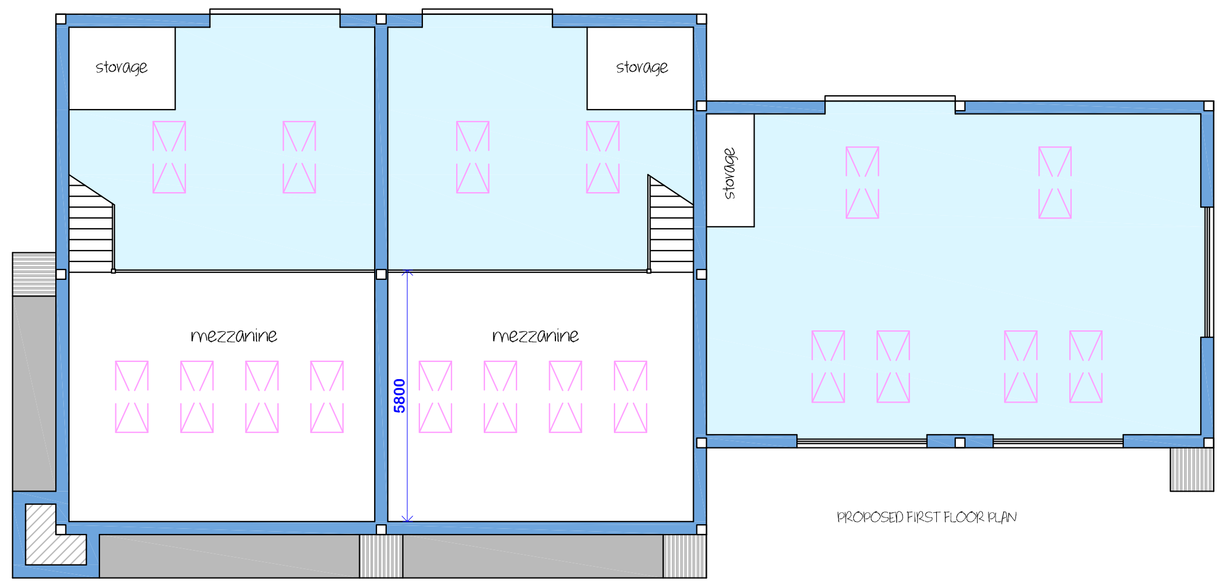

PROPOSED FIRST FLOOR PLAN