East Elevation
1:50
5

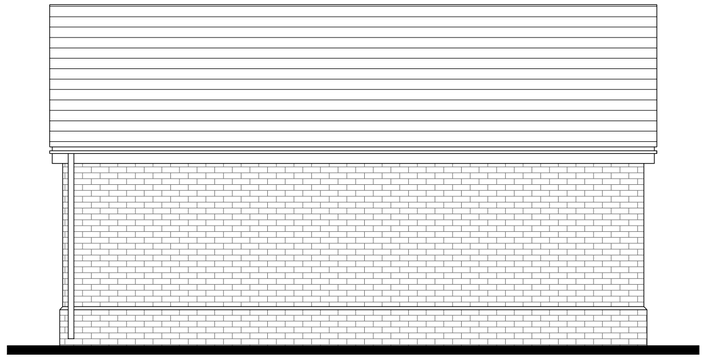

North Elevation
1:50
6

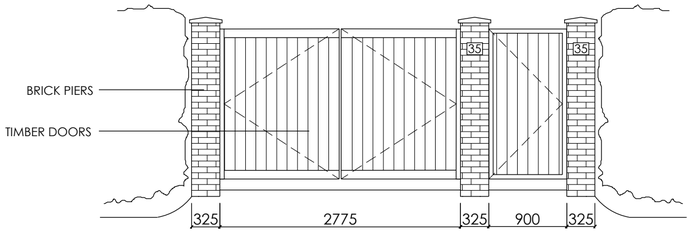

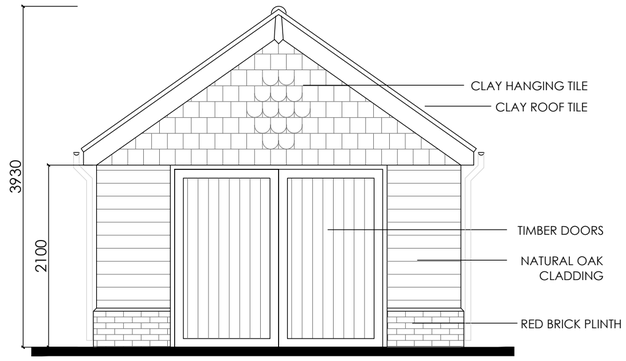

West Elevation
1:50
4

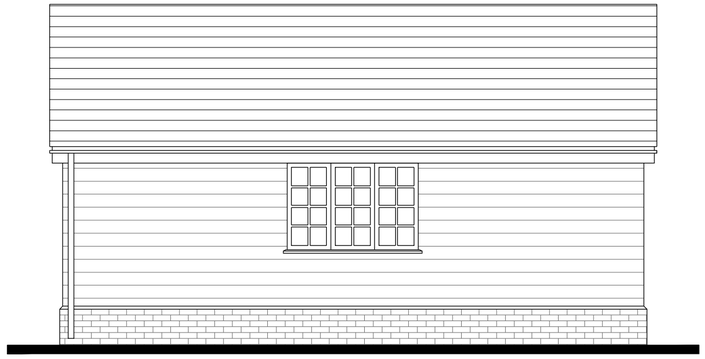

South Elevation
1:50
3

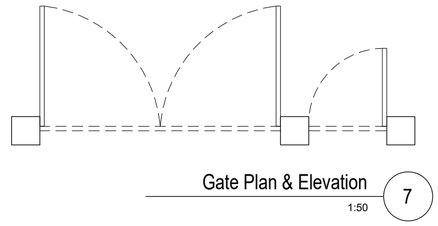

Gate Plan & Elevation
1:50
7

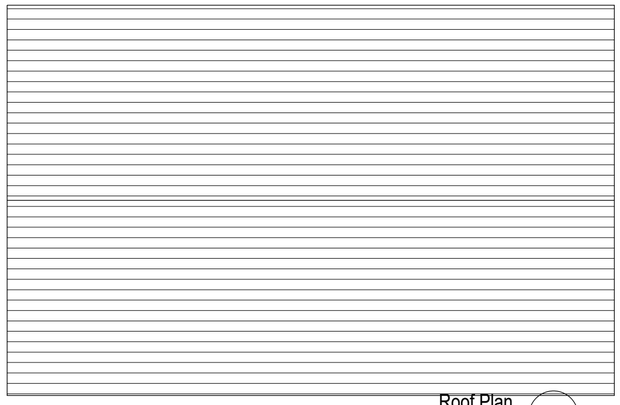

Roof Plan
1:50
2

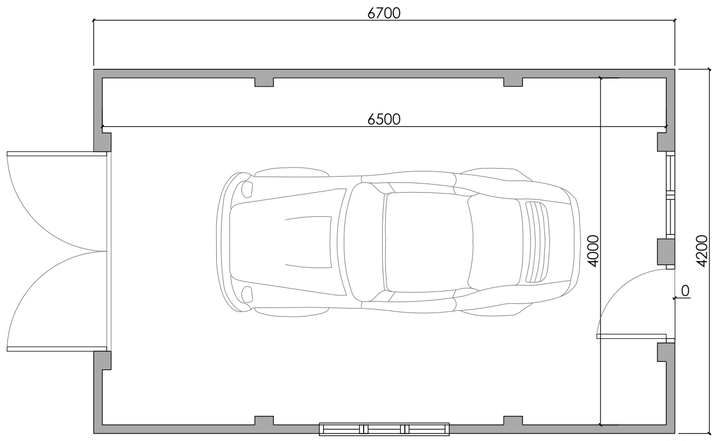

Plan
1:50
1

SCALE 1:50

0m 0.5 1 2 2.5 5

© Coleman Anderson Architects Ltd.

ARCHITECT

COLEMAN ANDERSON ARCHITECTS

T +44 (0) 1892 537124
E info@colemananderson.co.uk
The Warehouse • Royal Tunbridge Wells • TN4 9NZ

GENERAL NOTES

1. Do not scale drawing for construction purposes.
2. All dimensions are in millimetres unless noted otherwise.
3. All dimensions shall be verified on site before proceeding.
4. The author shall be notified in writing of any discrepancies.
5. This drawing is protected by copyright.

NORTH

PURPOSE OF ISSUE

For Information

Rev No.	Description	Date

PROJECT NAME

35 Lower Green Road
Tunbridge Wells
Rusthall
TN4 8TW

DRAWING TITLE

Proposed Garage
And Gate

CLIENT

Mr & Mrs Delahunty

SCALE @ A2	DATE	
1:50	JAN 2023	
PROJECT NO.	DRAWN BY	CHECKED
2271	SC	PP

DRAWING NO. **A-200**

REVISION NO. **01**