© COPYRIGHT - ALL DOCUMENTS AND DRAWINGS PREPARED BY IAN WATERS DESIGN LTD. REMAIN THE PROPERTY OF THE CREATOR AND MAY NOT BE REPRODUCED WITHOUT CONSENT.

DRAWING NOTES :

DIMENSIONS : ARE TO BE VERIFIED ON SITE, CRITICAL DIMENSIONS TO BE CHECKED PRIOR TO ANY WORKS.

LEVELS : SITE AND ORDINANCE DATUM LEVELS NOT SURVEYED / SHOWN.

BELOW GROUND SERVICES : GAS/ELECTRIC UTILITY ROUTES, SURFACE WATER, FOUL DRAINAGE ROUTES AND MANHOLE LOCATIONS AS DRAWN ARE INDICATIVE ONLY, ALL TO BE CHECKED / CONFIRMED ON SITE.

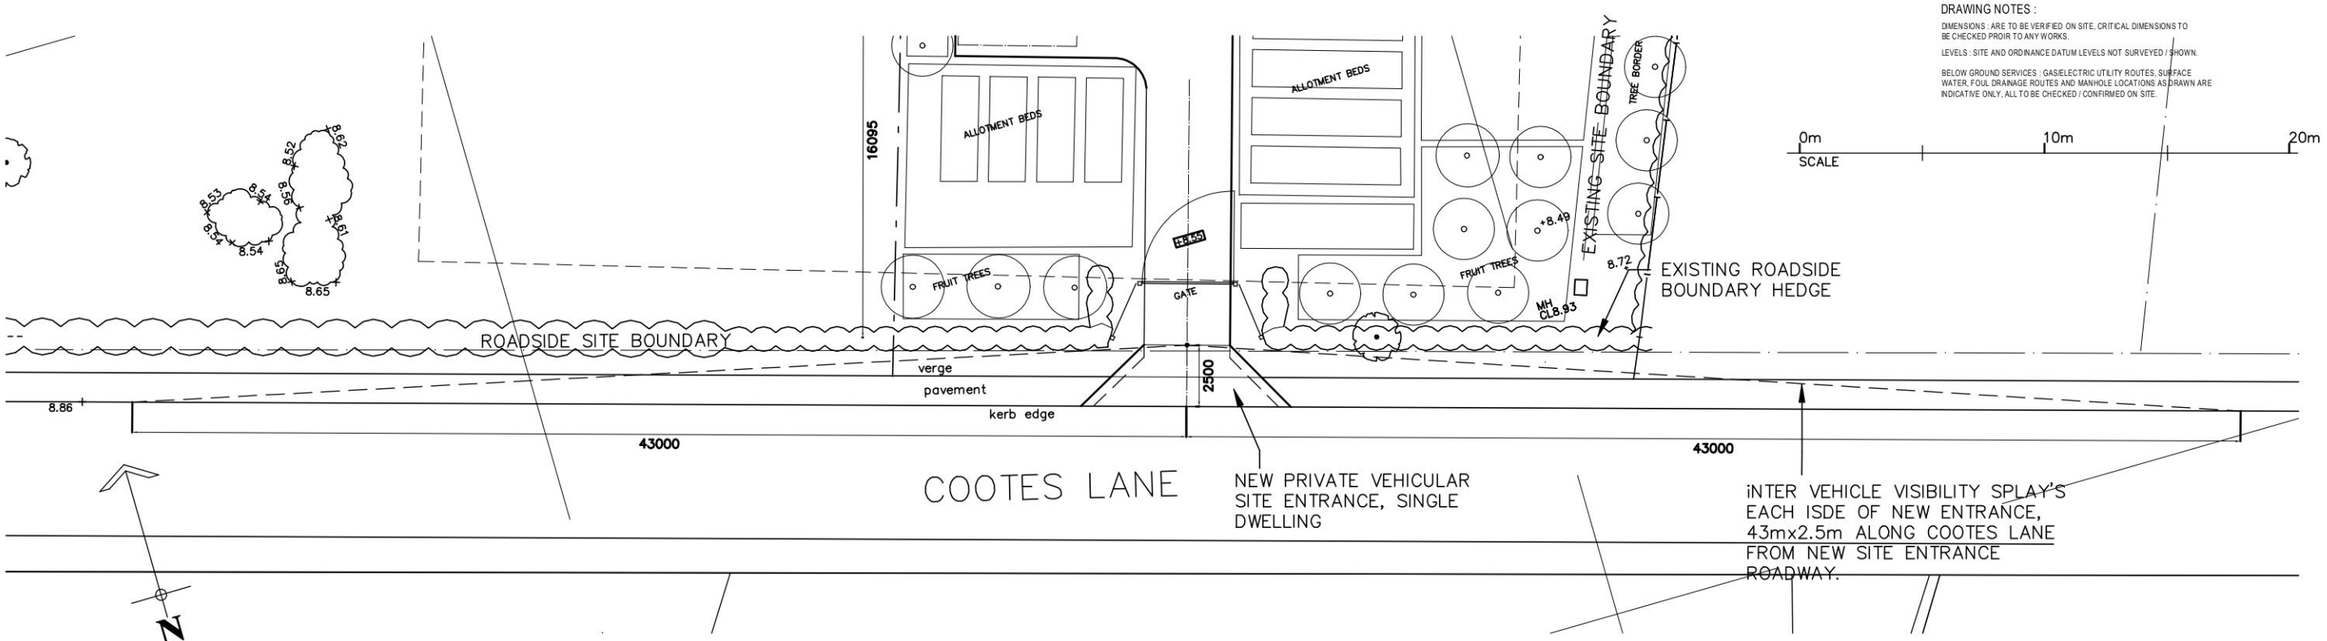

PROPOSED SITE ENTRANCE PLAN
SCALE 1:250

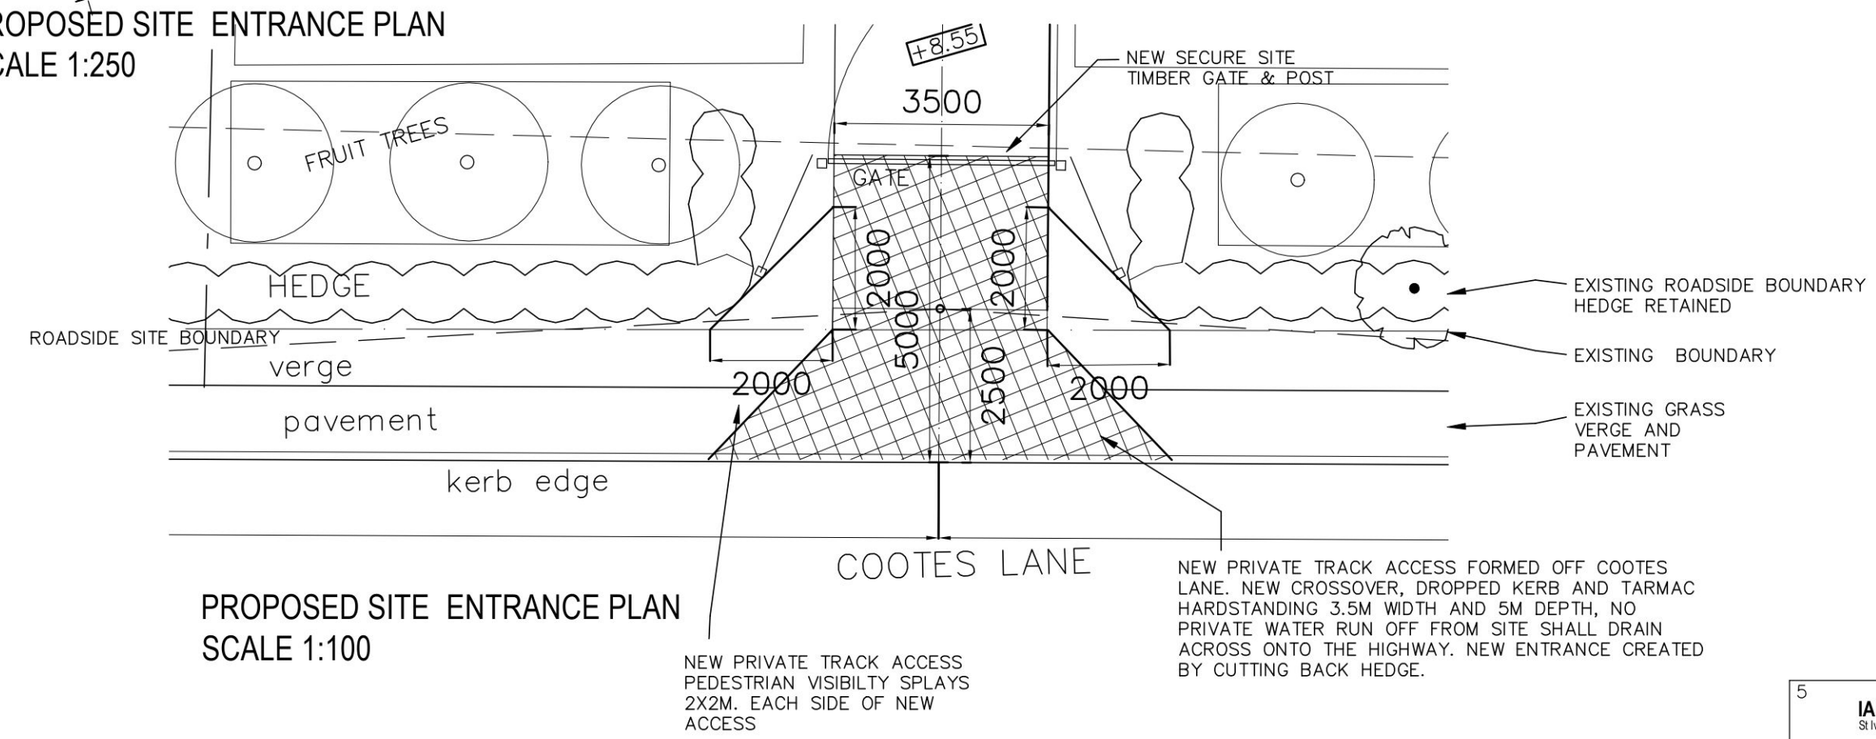

PROPOSED SITE ENTRANCE PLAN
SCALE 1:100

IAN WATERS - Architecture
St Ives, Cambridgeshire. 01480 464777 ian.waters77@btinternet.com

AS PROPOSED – HIGHWAY PLAN

13 COOTES LANE, FEN DRAYTON, CAMBRIDGESHIRE. CB24 4SL.

FOR Mr & Mrs Gill

Date	Feb 2023
Scale	1:250
Status	Planning
Drawing No	0268/052