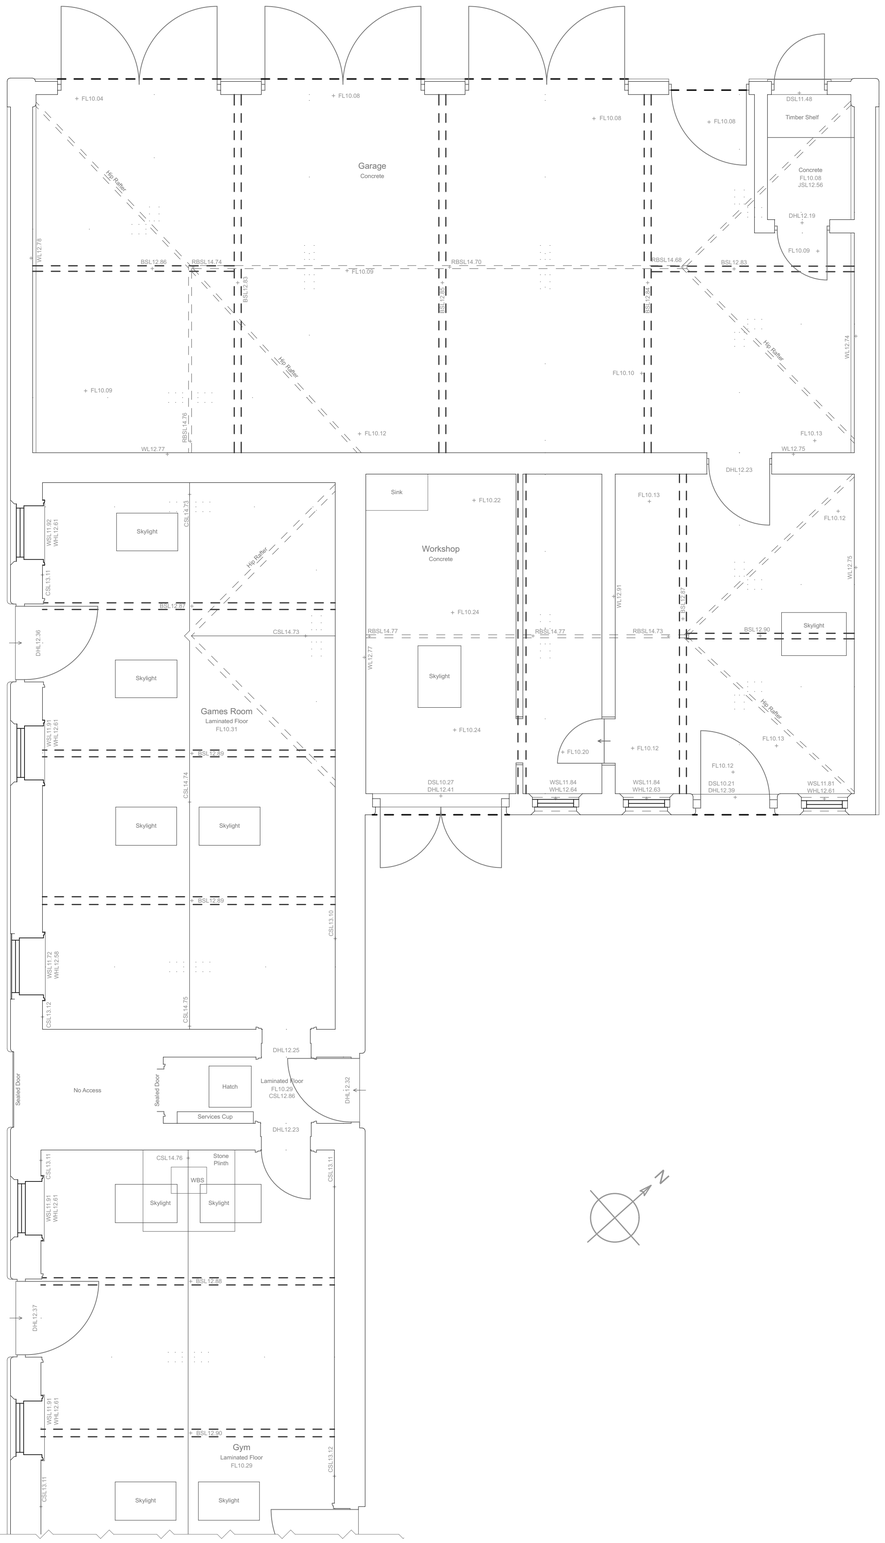

P-06
-

Existing Ground Floor Plan
1:50

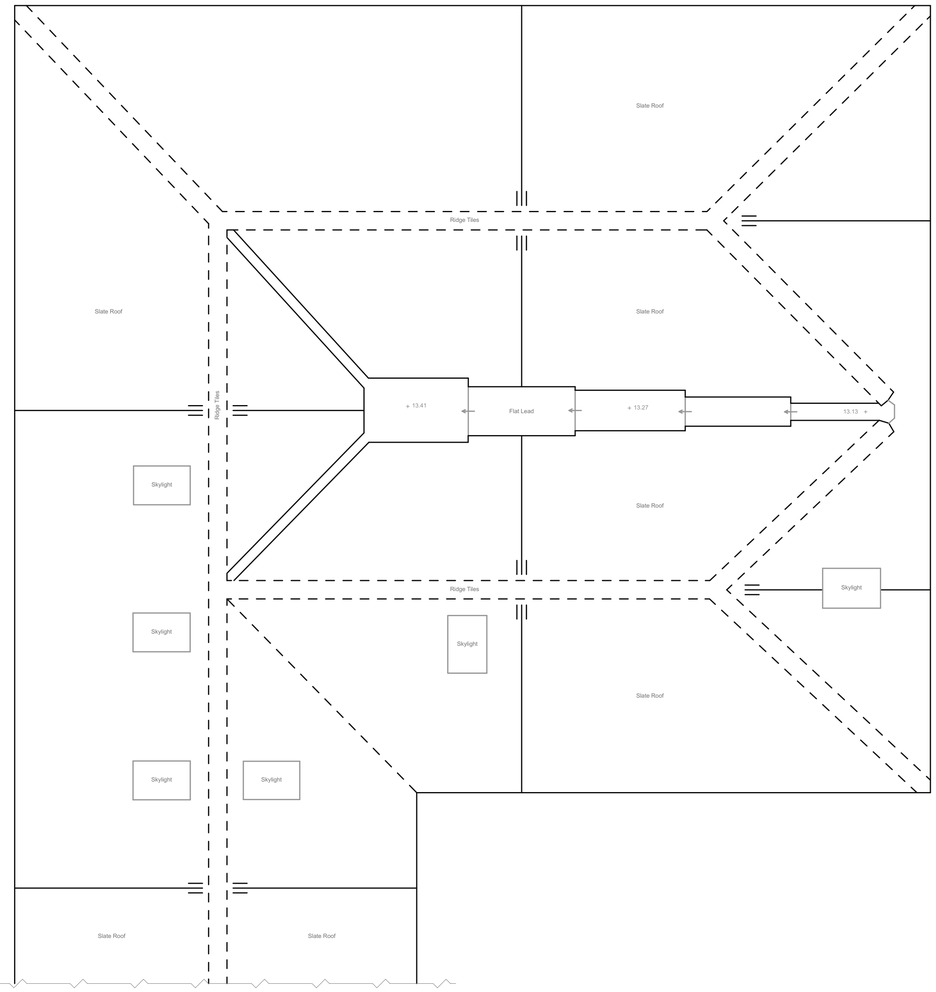

P-07
-

Existing Roof Plan
1:50

0 1 2 3 4 5

Fredrick Adam

Fredrick Adam Ltd
Architecture & Planning
Unit 22, Lymington Farm

18 Lymington Bottom rd,
Medstead
Hampshire GU34 5FD

t. 01420 568087
e. info@fredrickadam.com
www.fredrickadam.com

NOTES

DO NOT SCALE THIS DRAWING
ALL DIMENSIONS TO BE CHECKED ON SITE

CONSULTANTS

Wivelrod House

Wivelrod Road

Meadstead
Hampshire GU34 4AS

REVISION	DATE	DESCRIPTION

PROJECT NO:

MODEL FILE: *23-05-02 Application Model 01.pln*

DRAWN BY:

CHK'D BY:

COPYRIGHT IN THIS DRAWING REMAINS WITH FREDRICK ADAM LTD AND NO EXPRESS OR IMPLIED LICENSE IS GRANTED BY WAY OF THIS DRAWING OR OTHERWISE TO REPRODUCE / USE THIS DRAWING OR THE DESIGN CONTAINED IN IT

SHEET TITLE

Existing Building Plans

FA-R-23-10-A-103

Scale: 1:50 @ A1