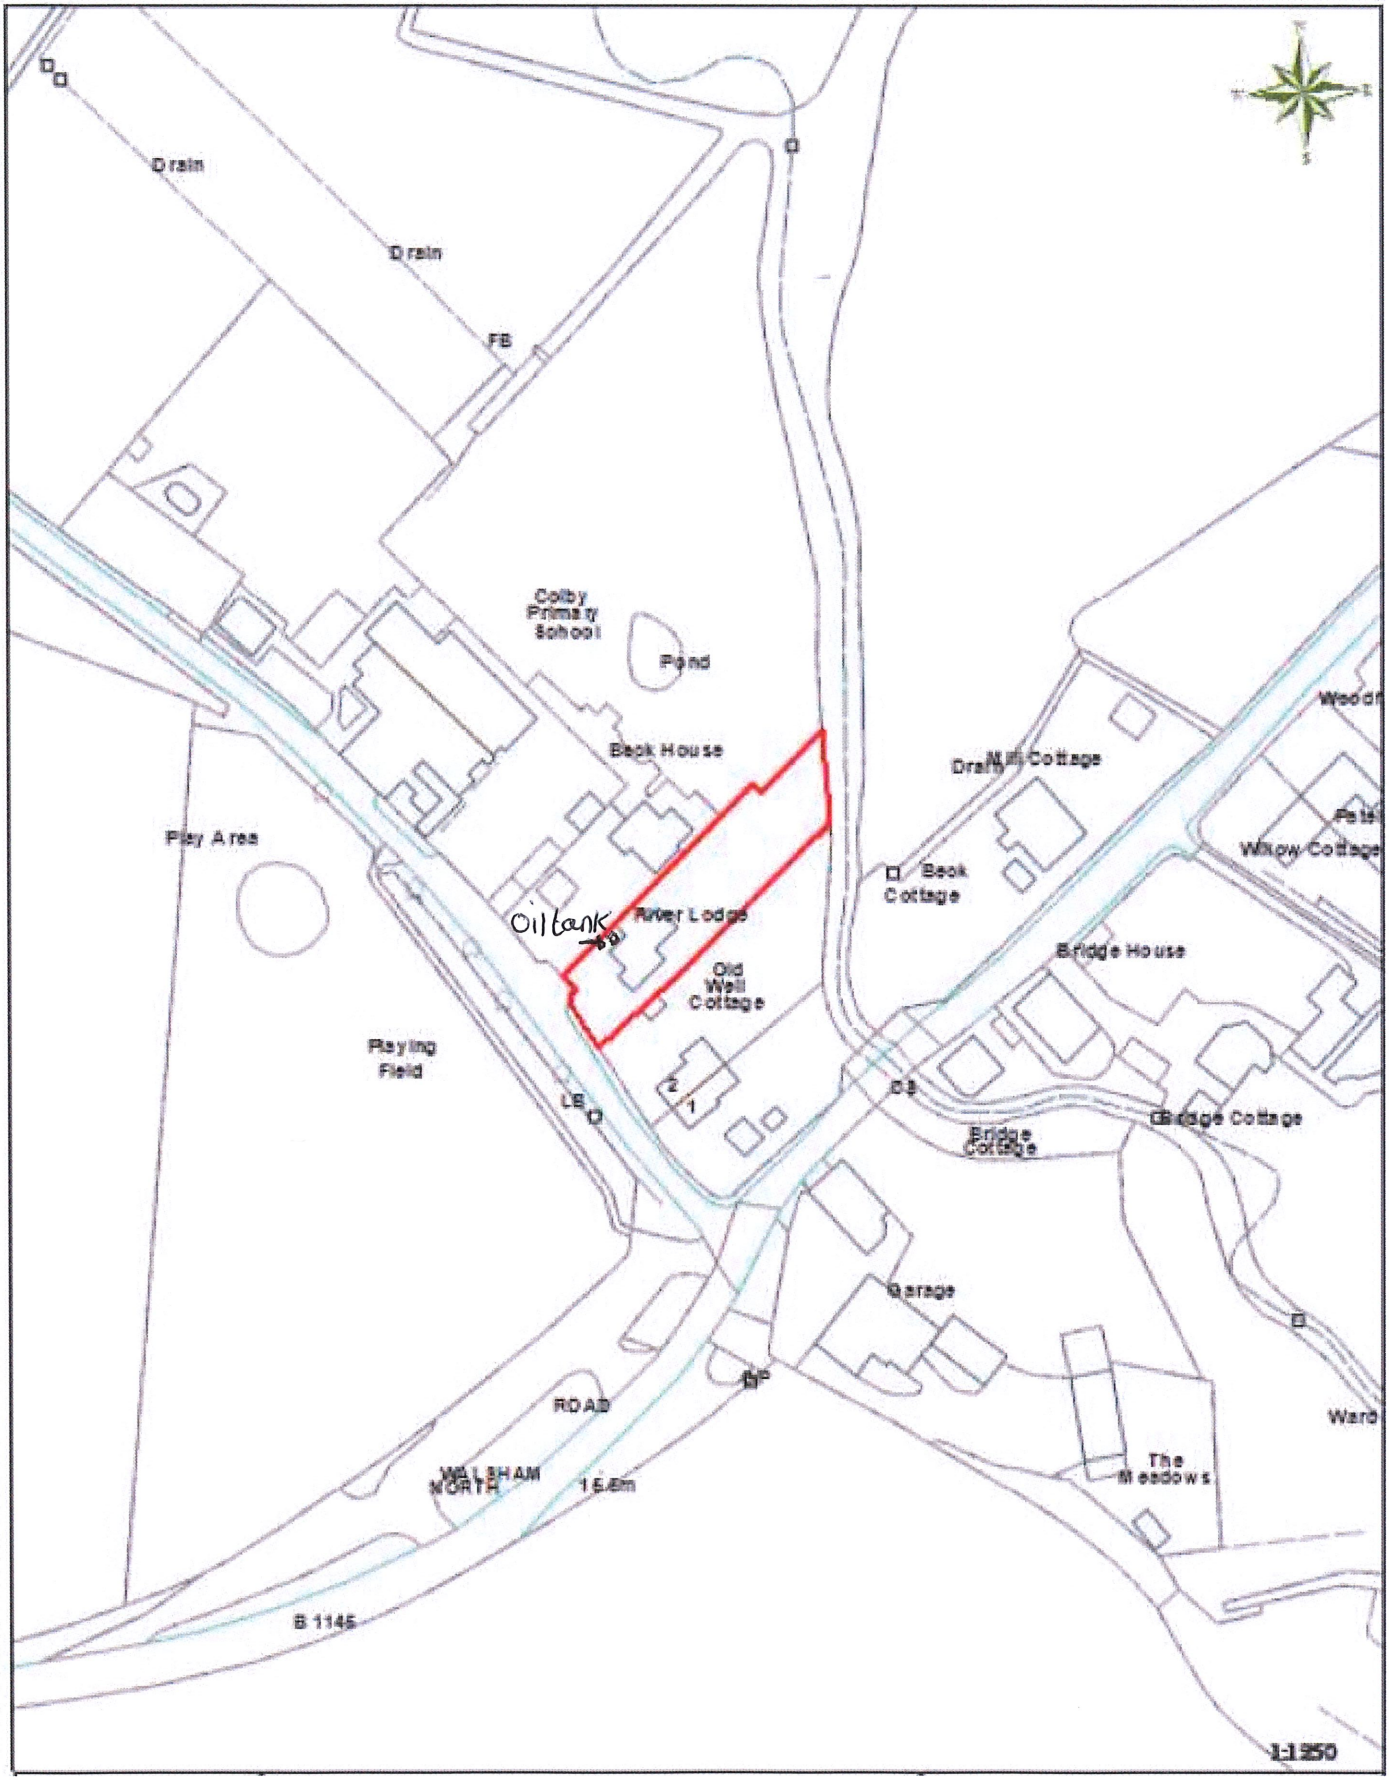Location plan at 1:1250