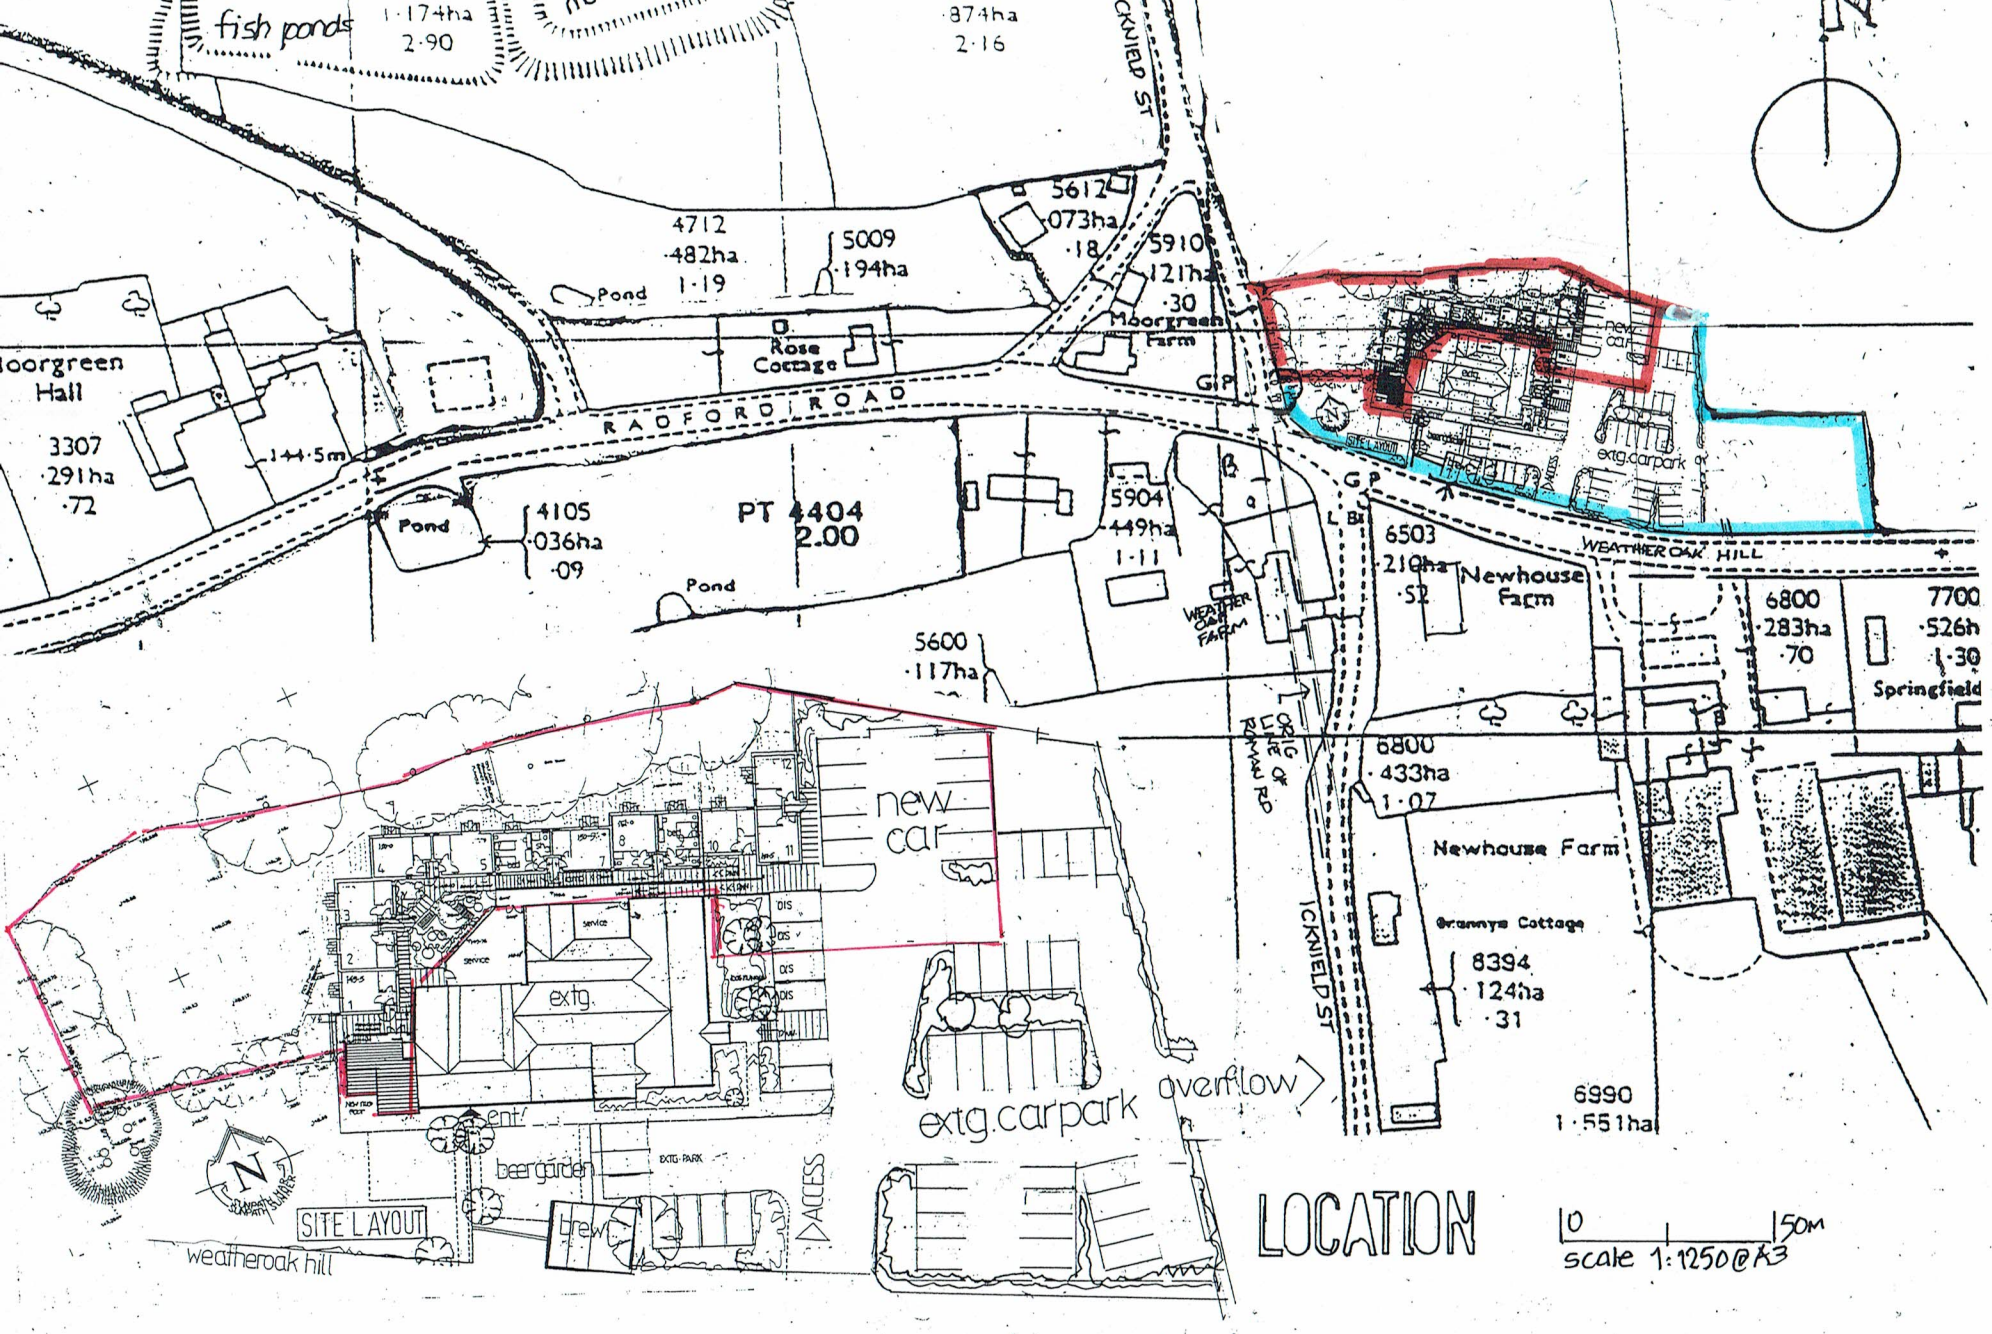

BLOCK PLAN

0 30M

scale 1:500 @A3

COACH HORSES & ANCILLIARY ACCOMMODATION

dgb
david g. barton ltd
consultant architect

3-23

Moorgreen Cottage
Redford Road
Weatheroak Hill
Nr Alvechurch
Worcestershire
B48 7DZ.

Tele/Fax
01564 824195
Mobile:
07929 064436
Email:
davidgbartonltd@hotmail.com

0409/P/1