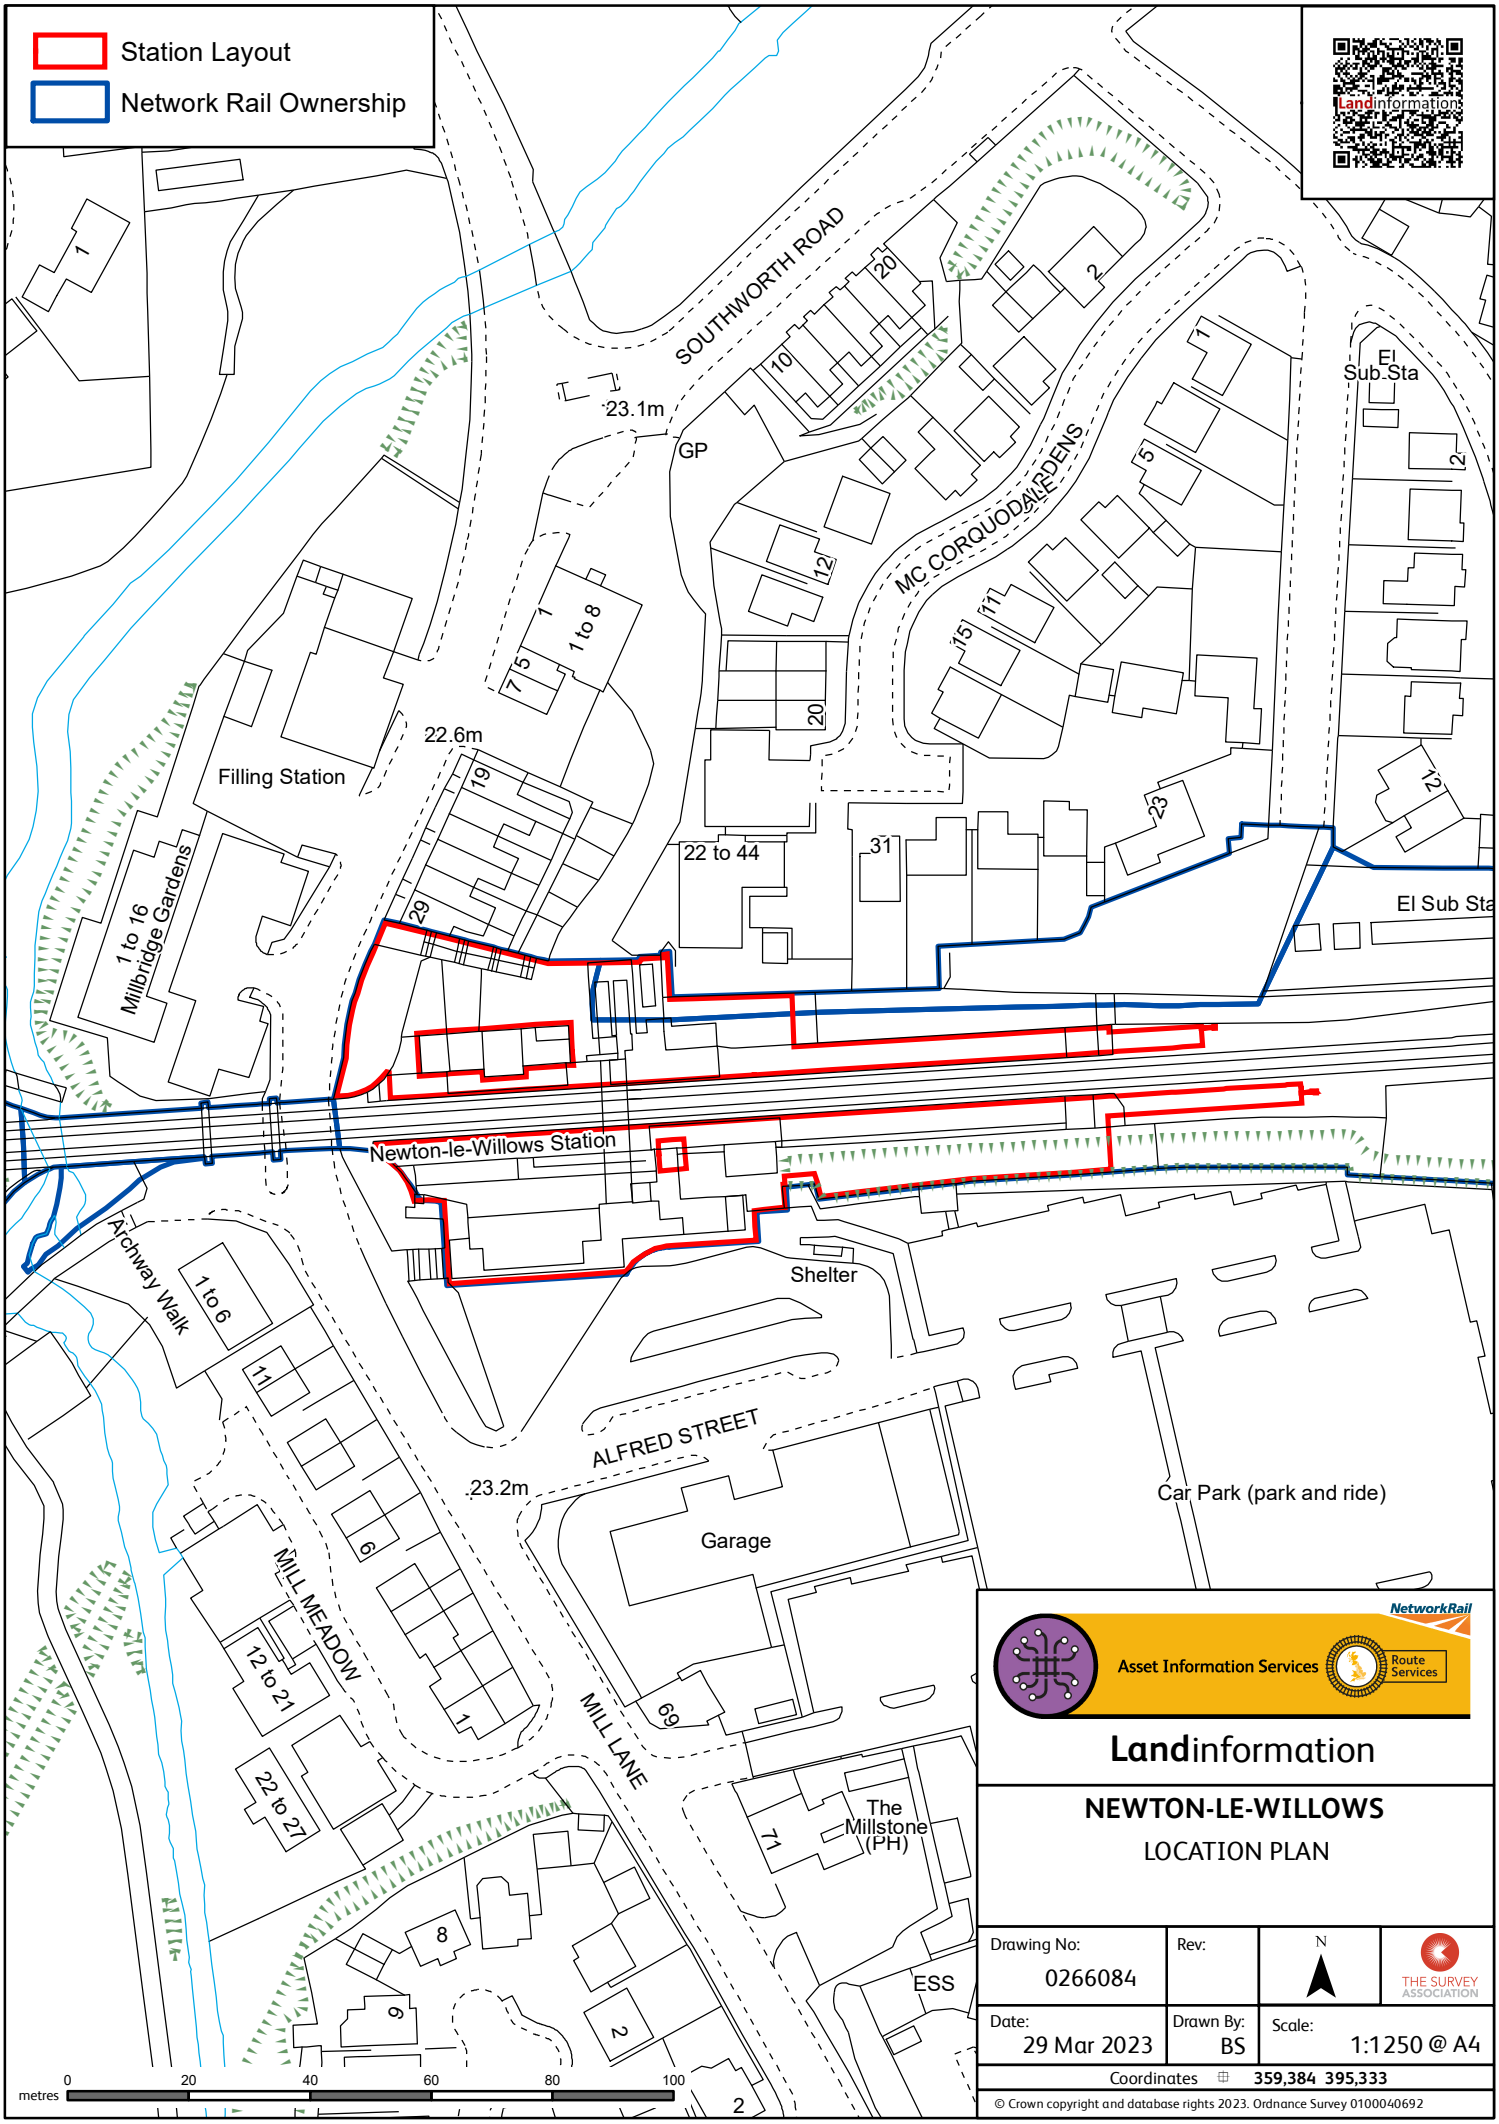

NetworkRail

Asset Information Services

Route Services

Landinformation

NEWTON-LE-WILLOWS

LOCATION PLAN

Drawing No:	Rev:	N	THE SURVEY ASSOCIATION
0266084			
Date: 29 Mar 2023	Drawn By: BS	Scale: 1:1250 @ A4	
Coordinates ⊕ 359,384 395,333			

© Crown copyright and database rights 2023. Ordnance Survey 0100040692