PLANNING DRAWING
NOT FOR CONSTRUCTION

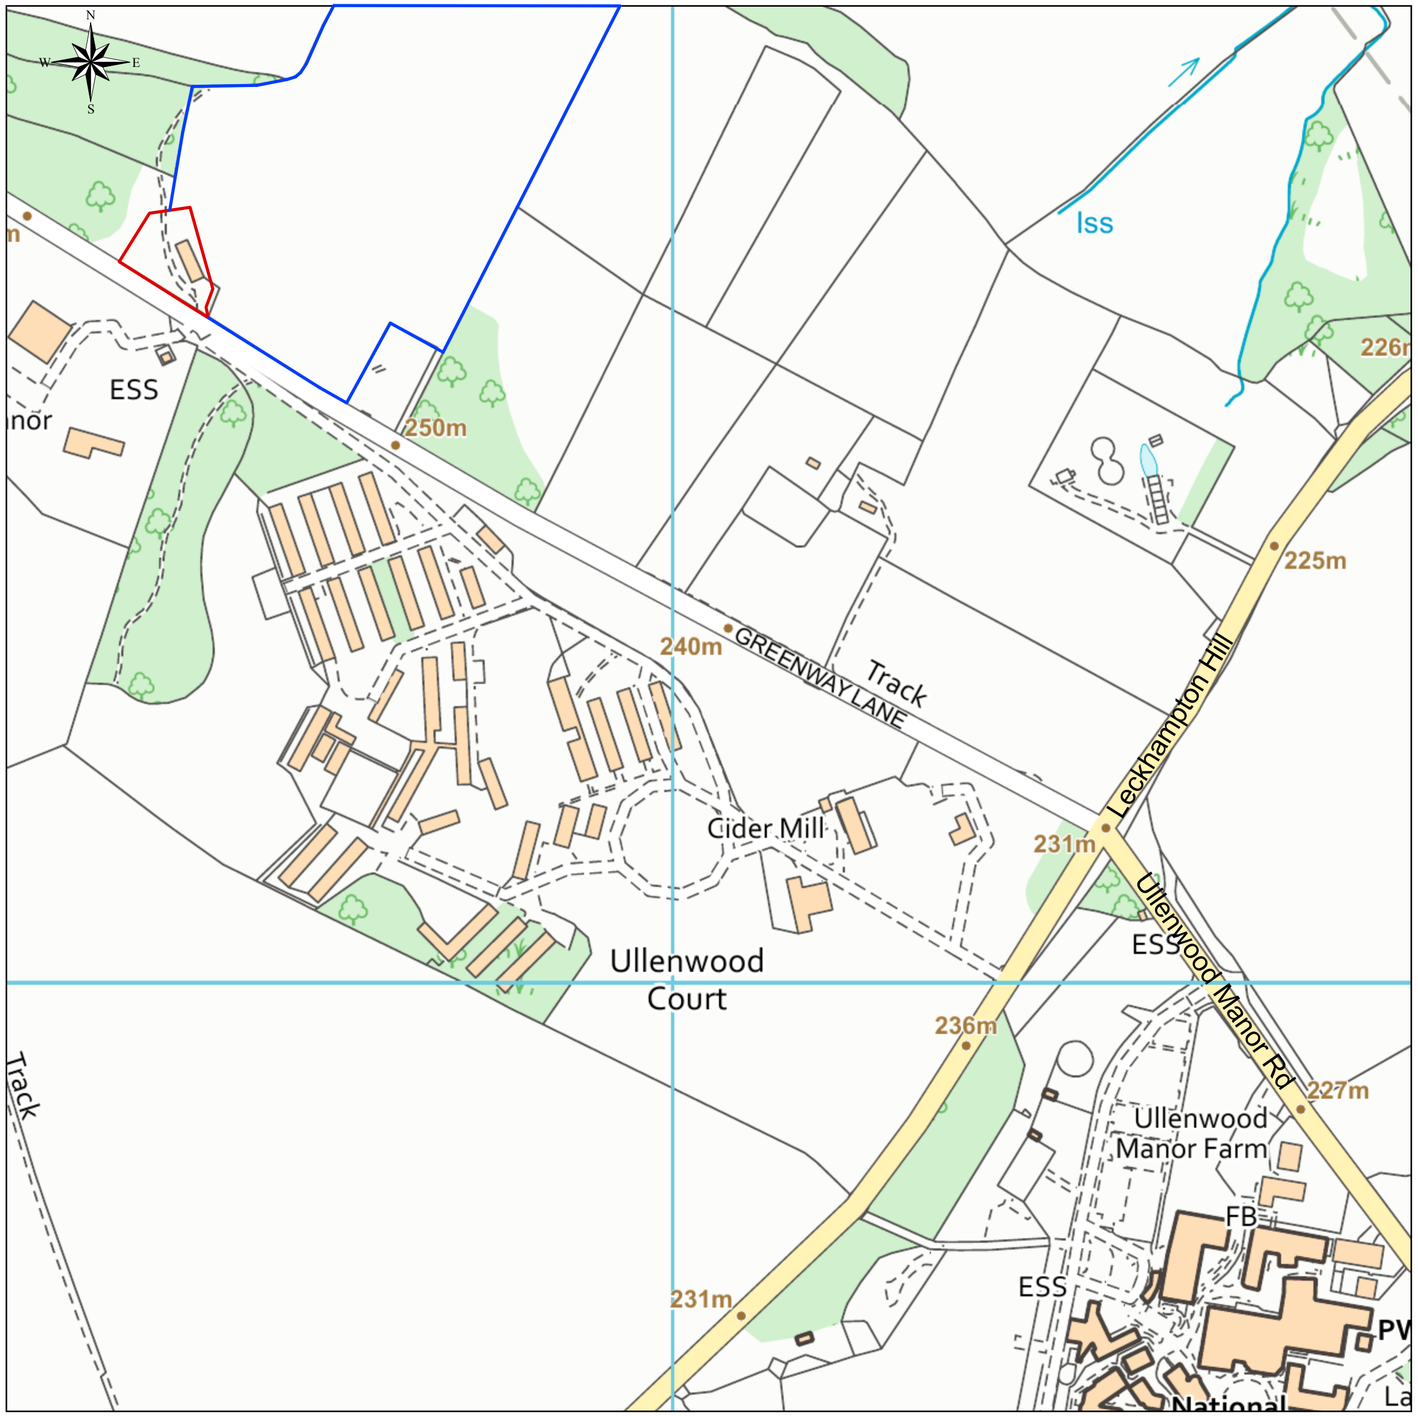

This Plan includes the following Licensed Data: PDF Printed Plan OS VectorMap Local Raster by the Ordnance Survey National Geographic Database and incorporating surveyed revision available at the date of production. Reproduction in whole or in part is prohibited without the prior permission of Ordnance Survey. The representation of a road, track or path is no evidence of a right of way. The representation of features, as lines is no evidence of a property boundary. © Crown copyright and database rights, 2020. Ordnance Survey 0100031673

0m 50m 100m 150m 200m 250m 300m 350m 400m

N

P/003 SITE LOCATION PLAN
1:2500

General Notes
1. Responsibility is not accepted for errors made by others in scaling from this drawing. All construction information should be taken from figured dimensions only.
2. All dimensions to be checked onsite.
3. Unless otherwise stated dimensions are in millimetres.
4. Drawings to be read in conjunction with all other project drawings.
5. Copyright Millar + Howard Workshop Ltd.

Rev.	Date	Notes

Chartered Architects
MILLAR+HOWARD WORKSHOP

St Mary's Mill
St Mary's
Chalford
STROUD
Gloucestershire
GL6 8NX

t: 01453 887186
e: info@mhworkshop.co.uk
w: www.mhworkshop.co.uk

Project Title
The Stables, Ullenwood

Project Address
The Stables,
Greenway Lane,
Ullenwood, GL53 9QS

Job No. 2210

Drawing Title
Site Location Plan

Drawn By	Checked By	Date
RL	TH	Jan 2023

Scale 1:2500@A2

Drawing No. P/003

Revision

Drawing Status Planning