SIDE ELEVATION (NORTH)

ROSE & CROWN

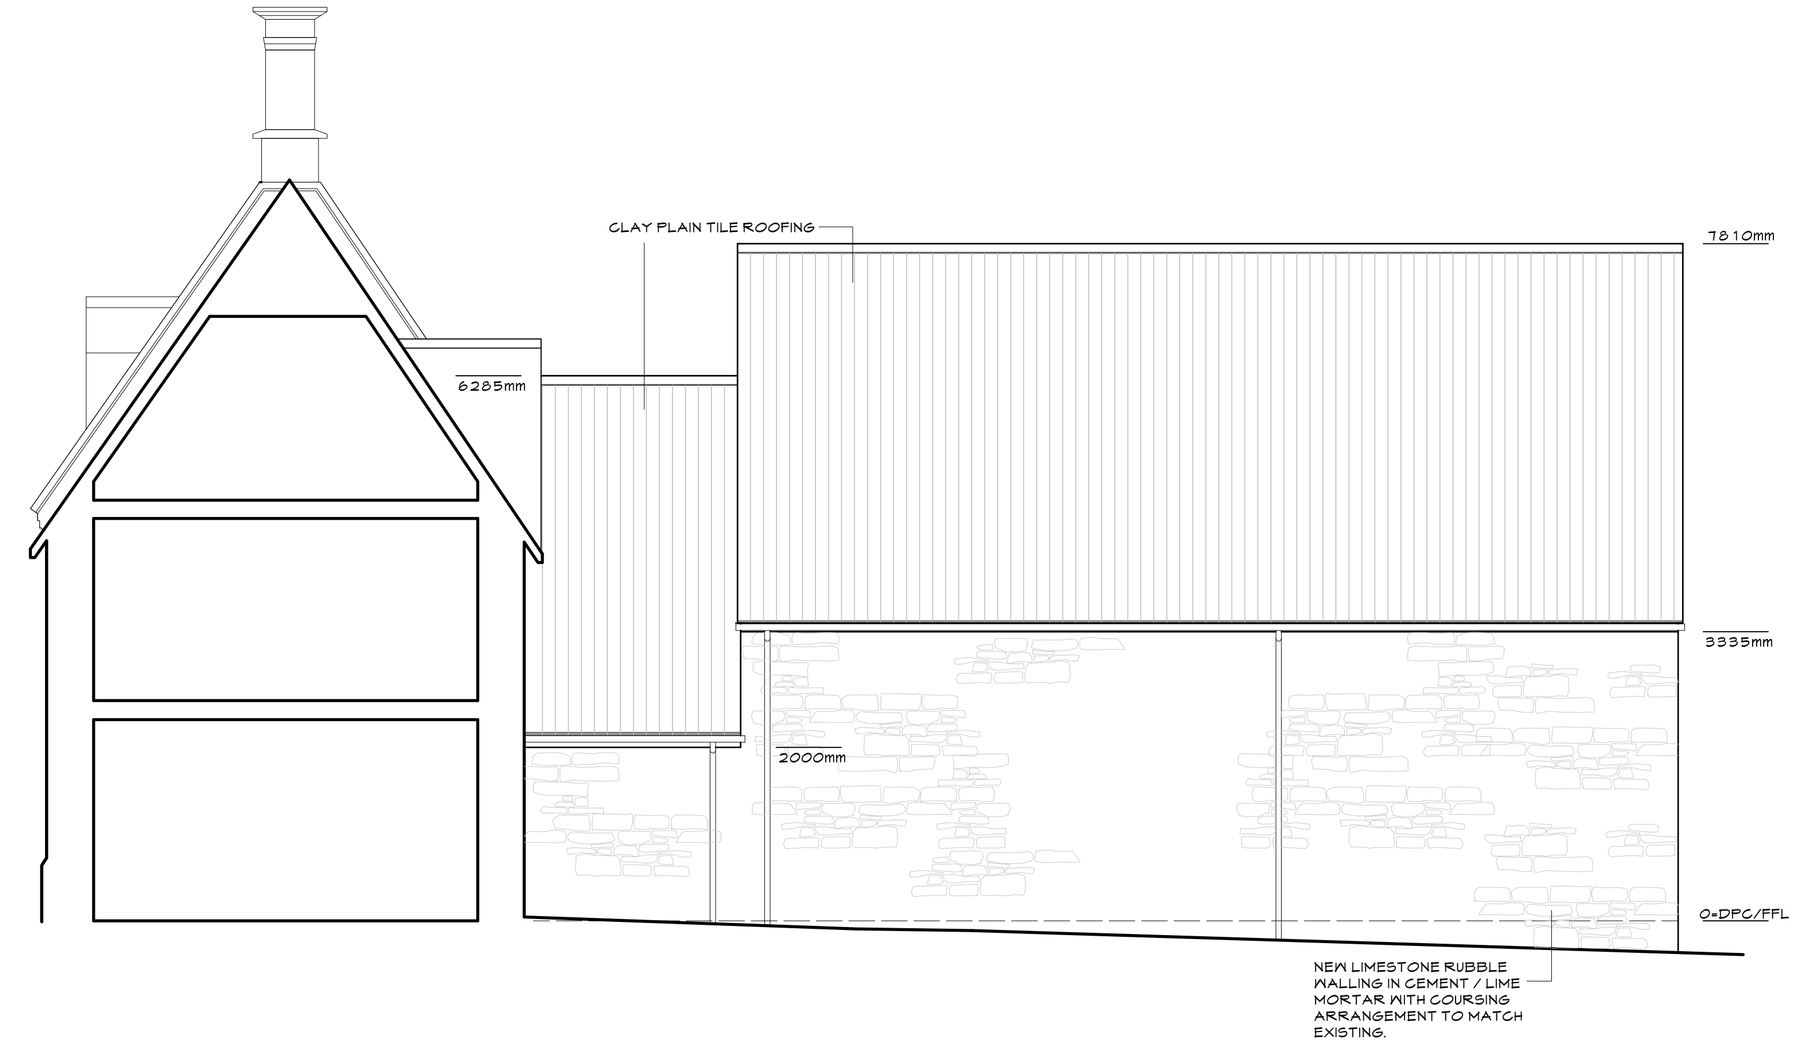

SIDE ELEVATION (SOUTH)

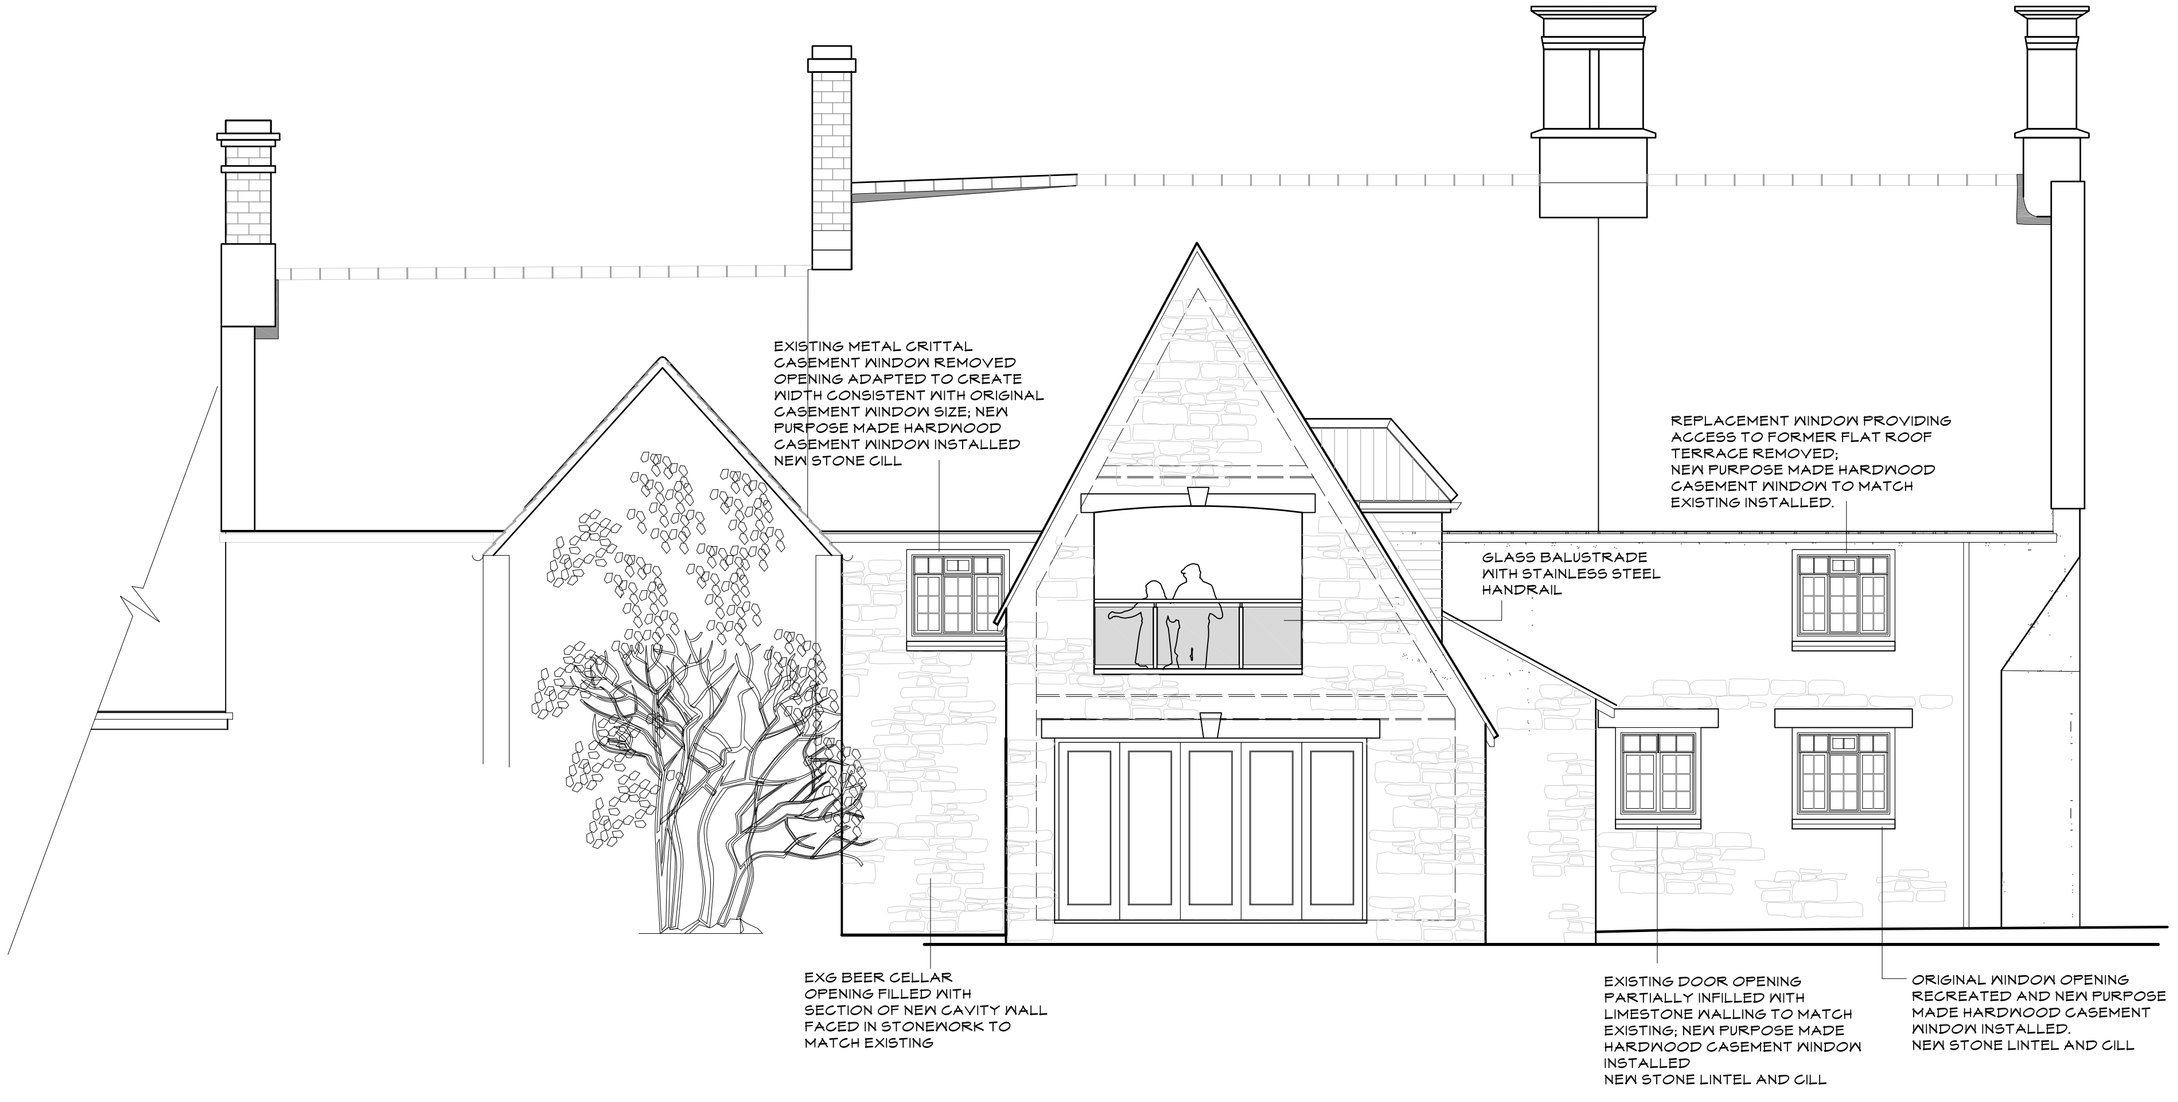

REAR ELEVATION (EAST)

1:50 Scale bar
0m 0.5 1 1.5 2 2.5m

Rev.	Date	By	Description
A	14.5.23	ADB	PLANNING ISSUE

ABDS ltd architectural consultants

Midlands
1st Floor
15 St Cuthberts St.
Bedford
Beds
MK40 3JB

Southern
16 Meneth
Gweek
Cornwall
TR12 6UW

Tel: 0845 2242967
Email:adrian@abdevservices.co.uk

PROJECT
PROPOSED CHANGE OF USE
ROSE & CROWN
1 HIGH STREET ISLIP

DRAWING
PROPOSED ELEVATIONS
SHEET 2 OF 2

SCALE: 1:50 @A1	DATE: 24.3.2023
DRAWN BY: ADB	CAD Ref: xxxxxxxxxxxx

DWG No:B/HI/22/018 | A