SITE LOCATION PLAN
SCALE 1:1250

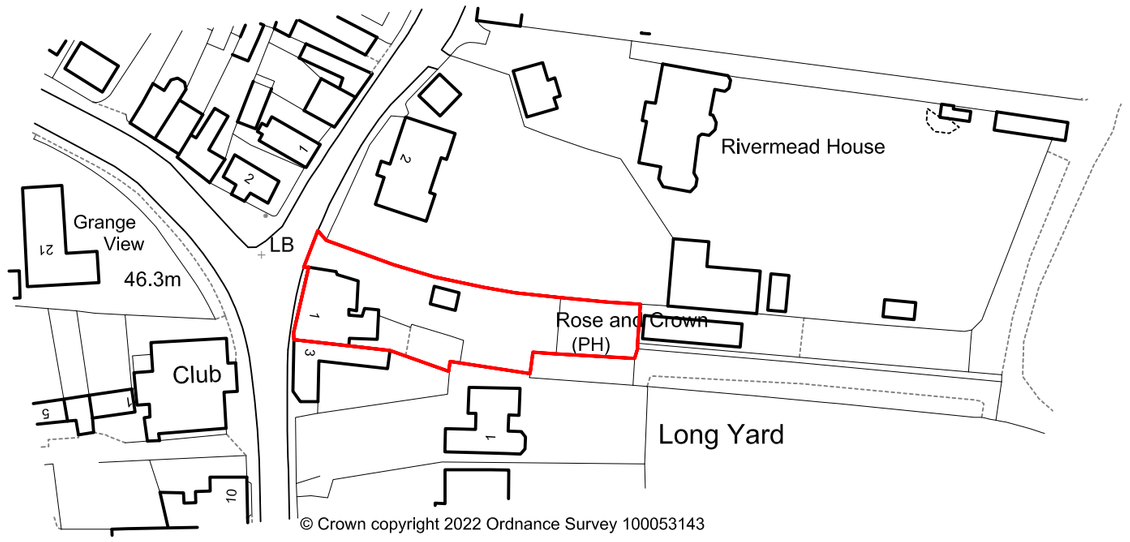

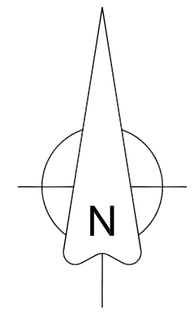

EXISTING BLOCK PLAN
SCALE 1:500

1:1250 Scale bar
0m 10 20 30 40 50

1:500 Scale bar
0m 5 10 15 20 25m

Rev.	Date	By	Description
A	19.5.23	ADB	PLANNING ISSUE

ABDS ltd architectural consultants

Midlands
1st Floor
15 St Cuthberts St.
Bedford
Beds
MK40 3JB

Southern
16 Meneth
Gweek
Cornwall
TR12 6UW

Tel: 0845 2242967
Email:admin@abdevservices.co.uk

PROJECT
PROPOSED CHANGE OF USE
ROSE & CROWN
1 HIGH STREET ISLIP

DRAWING
EXISTING BLOCK PLAN /
SITE LOCATION PLAN

SCALE: 1:500 / 1:1250@A2	DATE: 07.10.2022
DRAWN BY: ADB	CAD Ref: xxxxxxxxxxx

DWG No:B/HI/22/002 | A