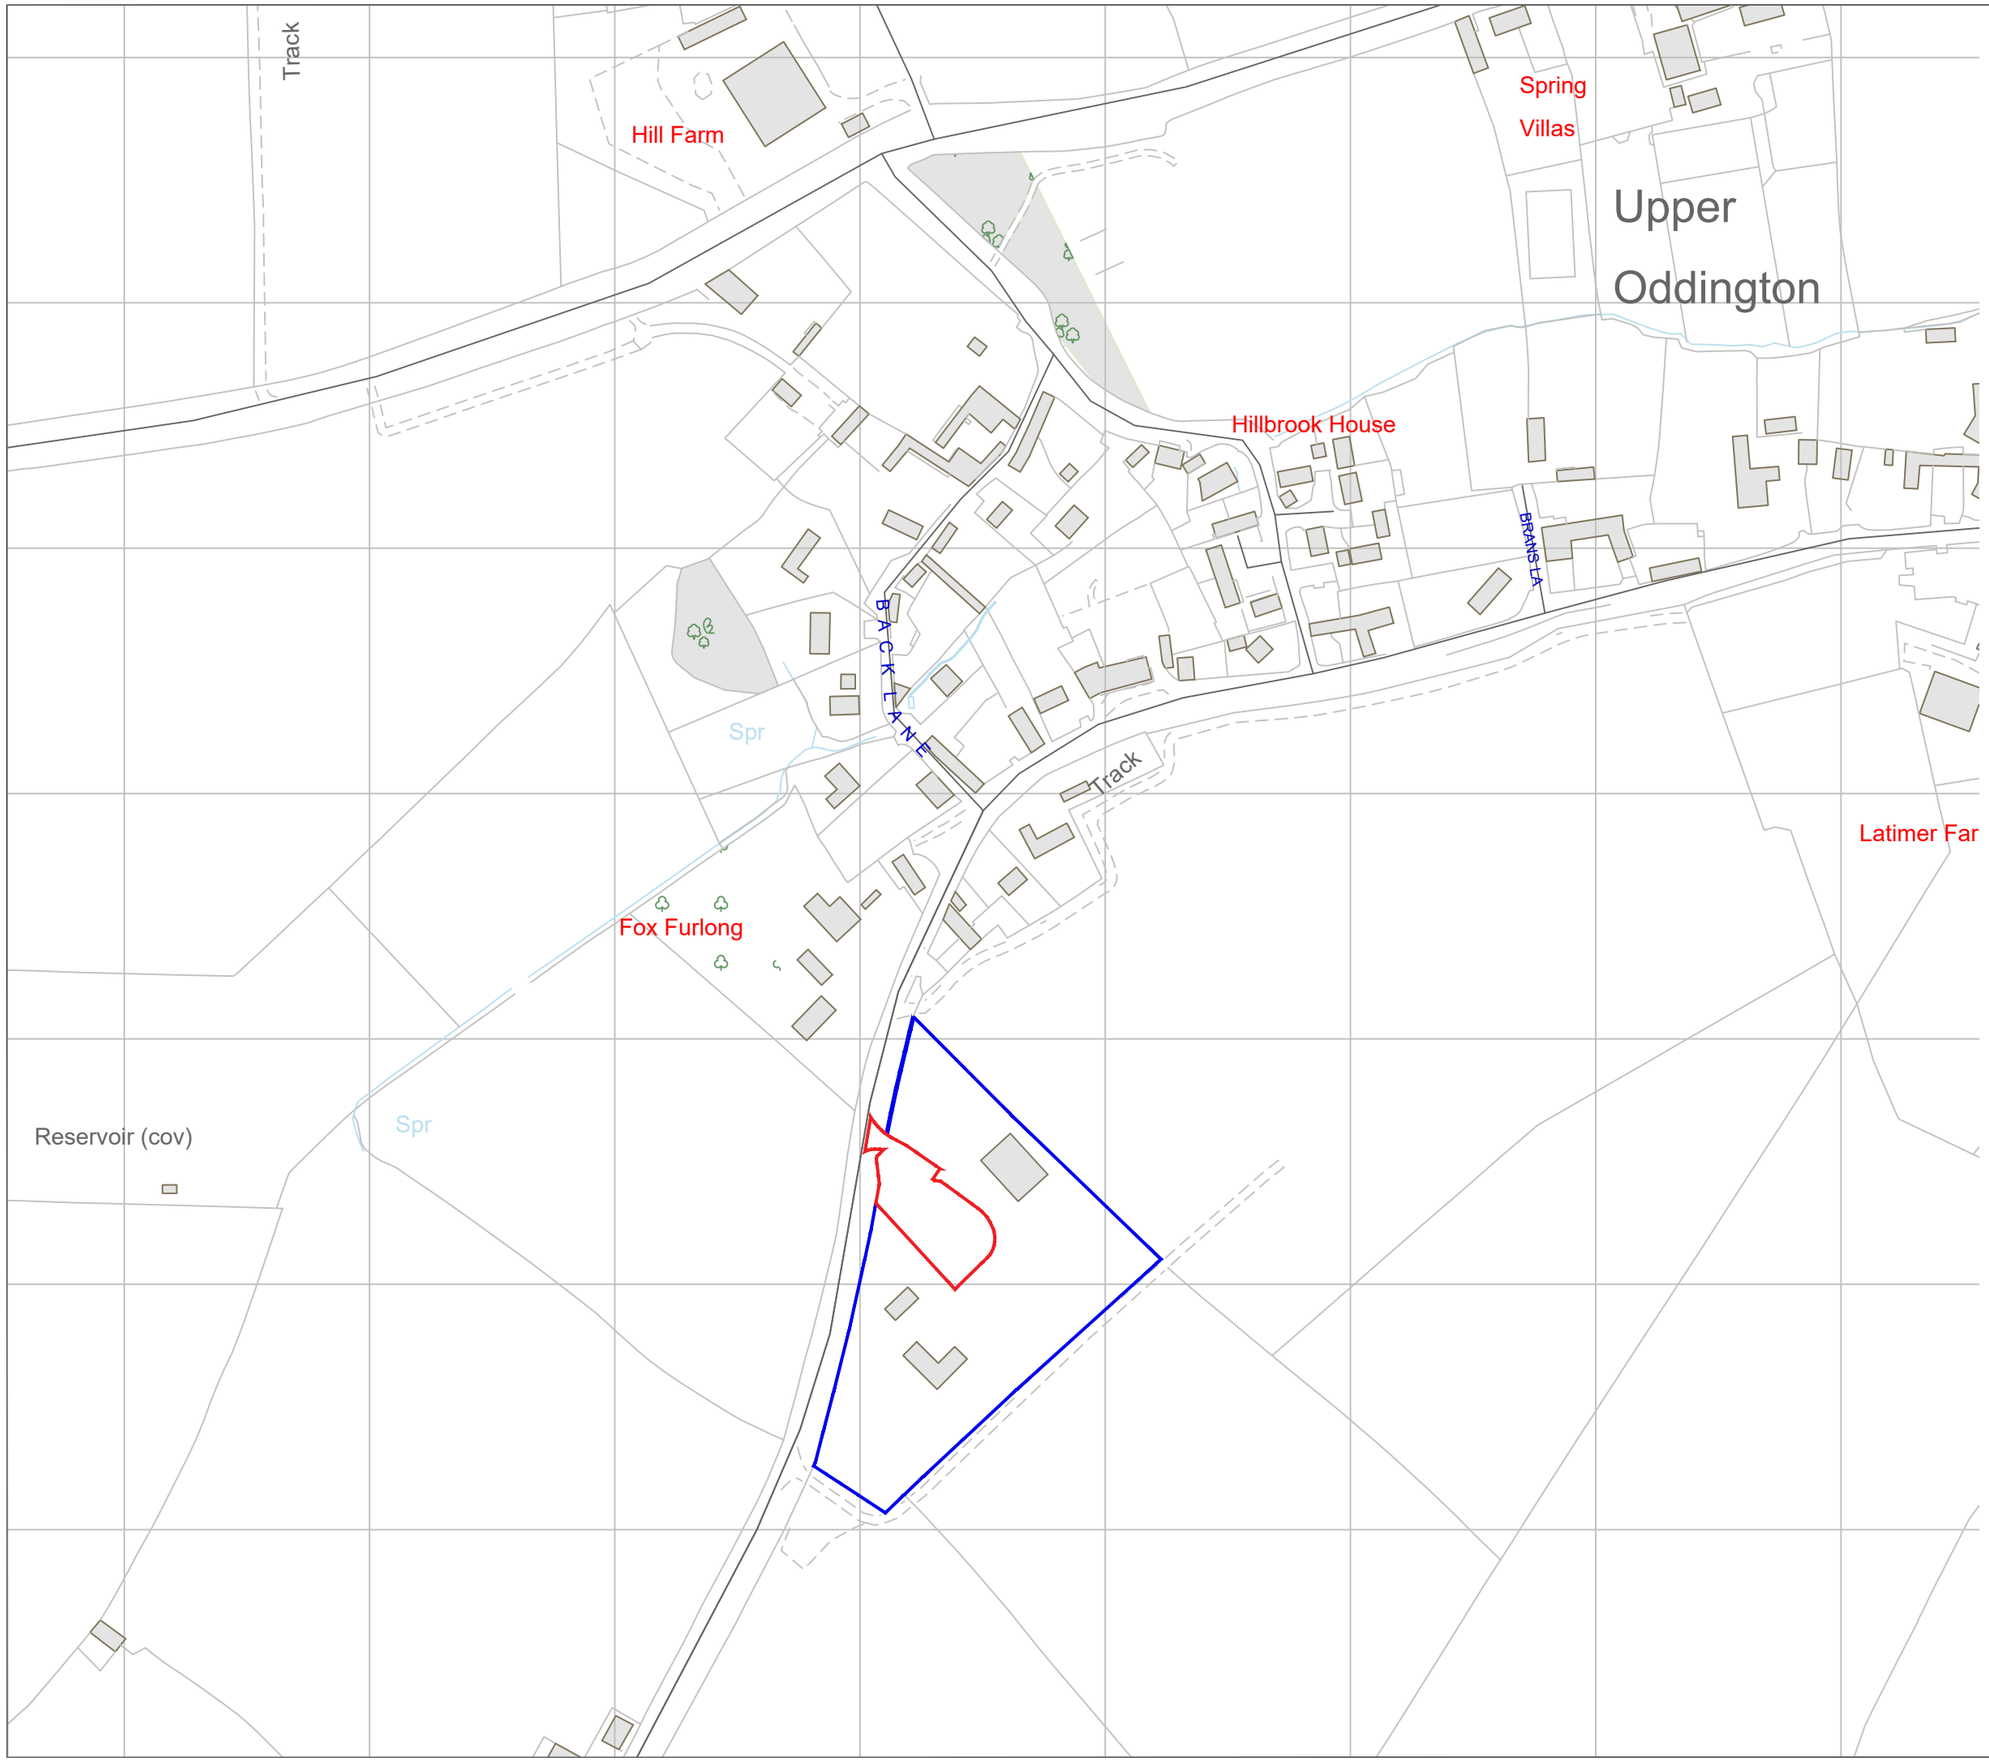

rev	date	description
-	-	-

brodie planning associates

Planning ▪ Design ▪ Development

contact
tel: 01242 898368
email: info@brodieplanning.co.uk
web: www.brodieplanning.co.uk

address
The Stables, Manor Farm Courtyard
Southam Lane, Southam,
Cheltenham, Glos, GL52 3PB.

client
Mr & Mrs Wilsdon

ref:
2011-06

project description
Planning in principle application for the erection of a dwelling house

location
Braecroft, Upper Oddington Moreton-In-Marsh

title
Site Location Plan

drawing number	scale	date
2011-06-001	1:2500 @ A3	May 2023

status
PLANNING

revision
Ø

NORTH

This drawing is the copyright of Brodie Planning Associates Ltd and should not be reproduced in whole/part or in any other manner unless having received written permission. **NOTES:** do not scale from this drawing (other than for planning purposes). please use figured dimensions only and report and discrepancies immediately. Planning drawings **must not** be used for construction use. Building regulations approval and other statutory consents i.e. party wall agreements, build over notices etc. should be sought where required. The client should become familiar with their duties under The Construction (Design & Management) Regulations (CDM 2015).