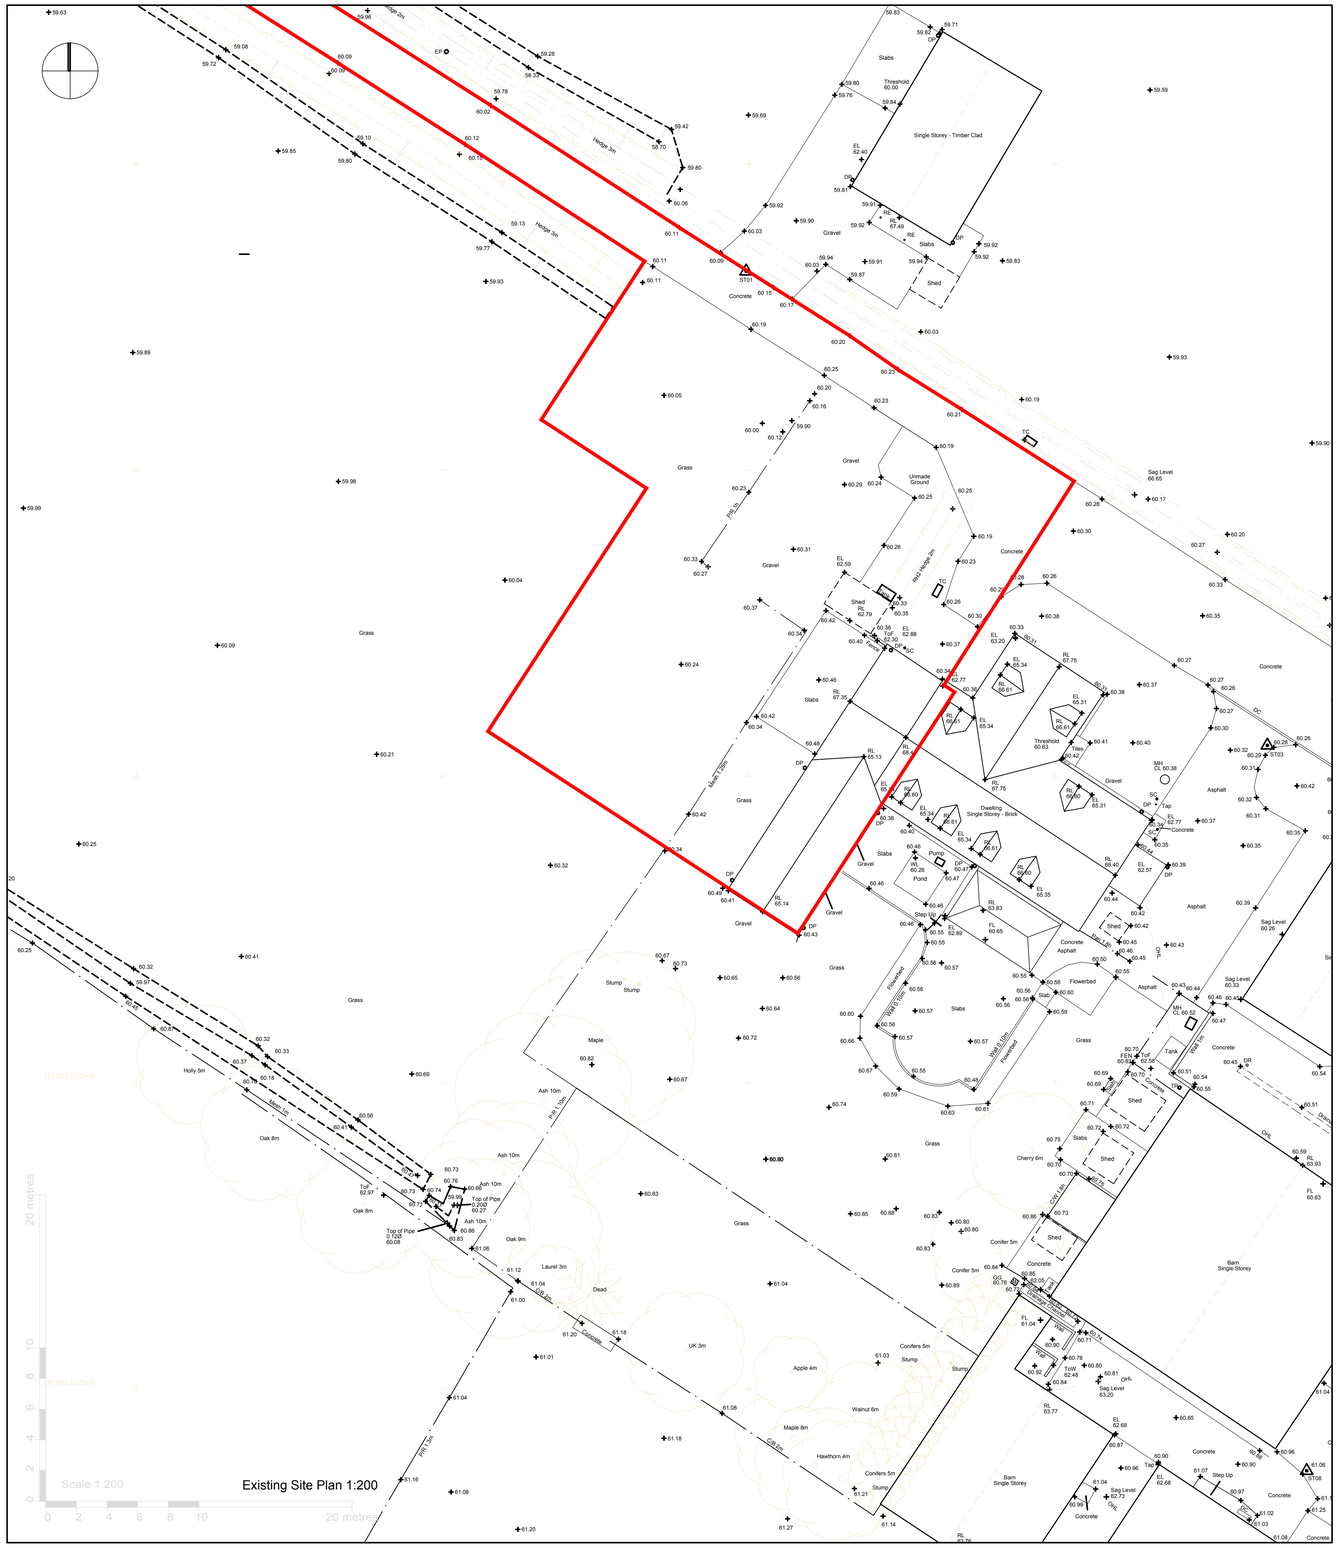

			kdw	PW
Date	Revision	Description	Drawn	Checked

peterwellsarchitects

ferry quay house, ferry quay, woodbridge, suffolk, IP12 1BW - 01394 799299 - info@peterwellsarchitects.co.uk

Project :	Extension to Cider Shed, Grassy Lane Farm, Woolpit					
Client :	Mr. M Peart					
Dwg Title :	Site Location Plan and Existing Block Plan			Dwg. Status :	Planning	
Date :	January 2023	Scale :	1:1250 & 1:200 @ A1	Dwg. No. :	PW788 PL800	Revision :

DISCLAIMER: This drawing was prepared for the Client, Project & Site stated below and for the purposes set out in the Project Particulars. Peter Wells Architects accepts no responsibility whatsoever should the drawing be used by any other person, on any other site or for any other purpose than those stated. This drawing is to be read in conjunction with all relevant drawings and specifications. ALL MEASUREMENTS ARE TO BE CHECKED ON SITE AND ANY DISCREPANCIES REPORTED TO PETER WELLS ARCHITECTS

© Copyright Peter Wells Architects 2023