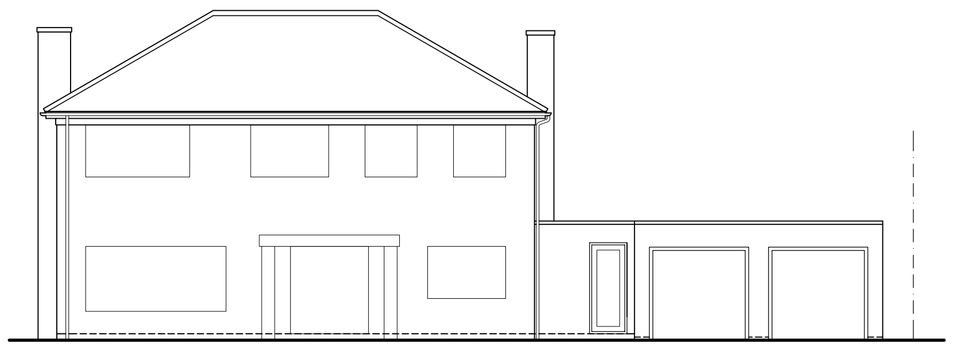

EXISTING FRONT ELEVATION

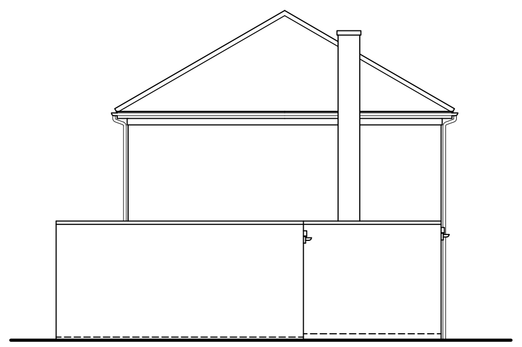

EXISTING SIDE ELEVATION

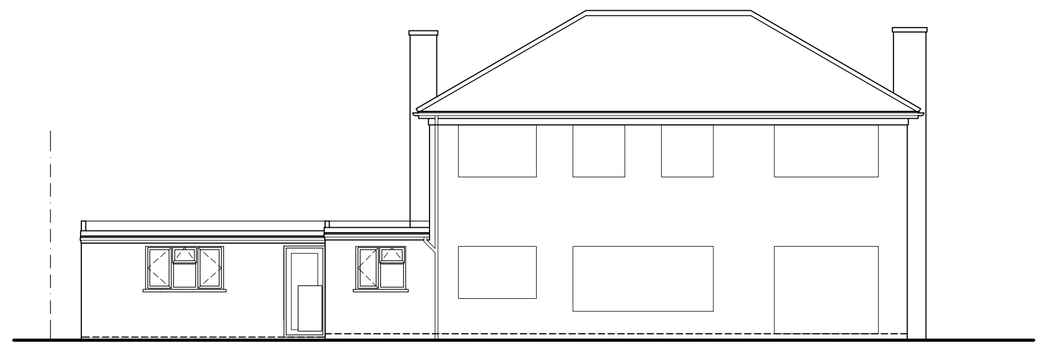

0 1 2 3 Metres
SCALE 1-100

EXISTING REAR ELEVATION

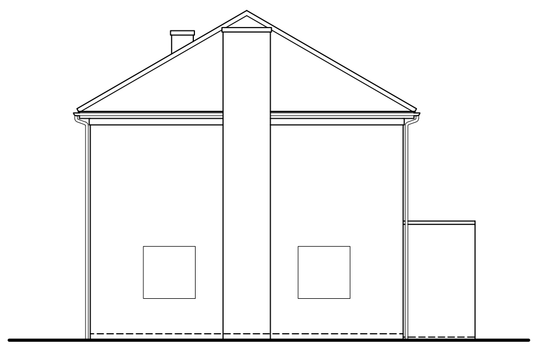

EXISTING SIDE ELEVATION

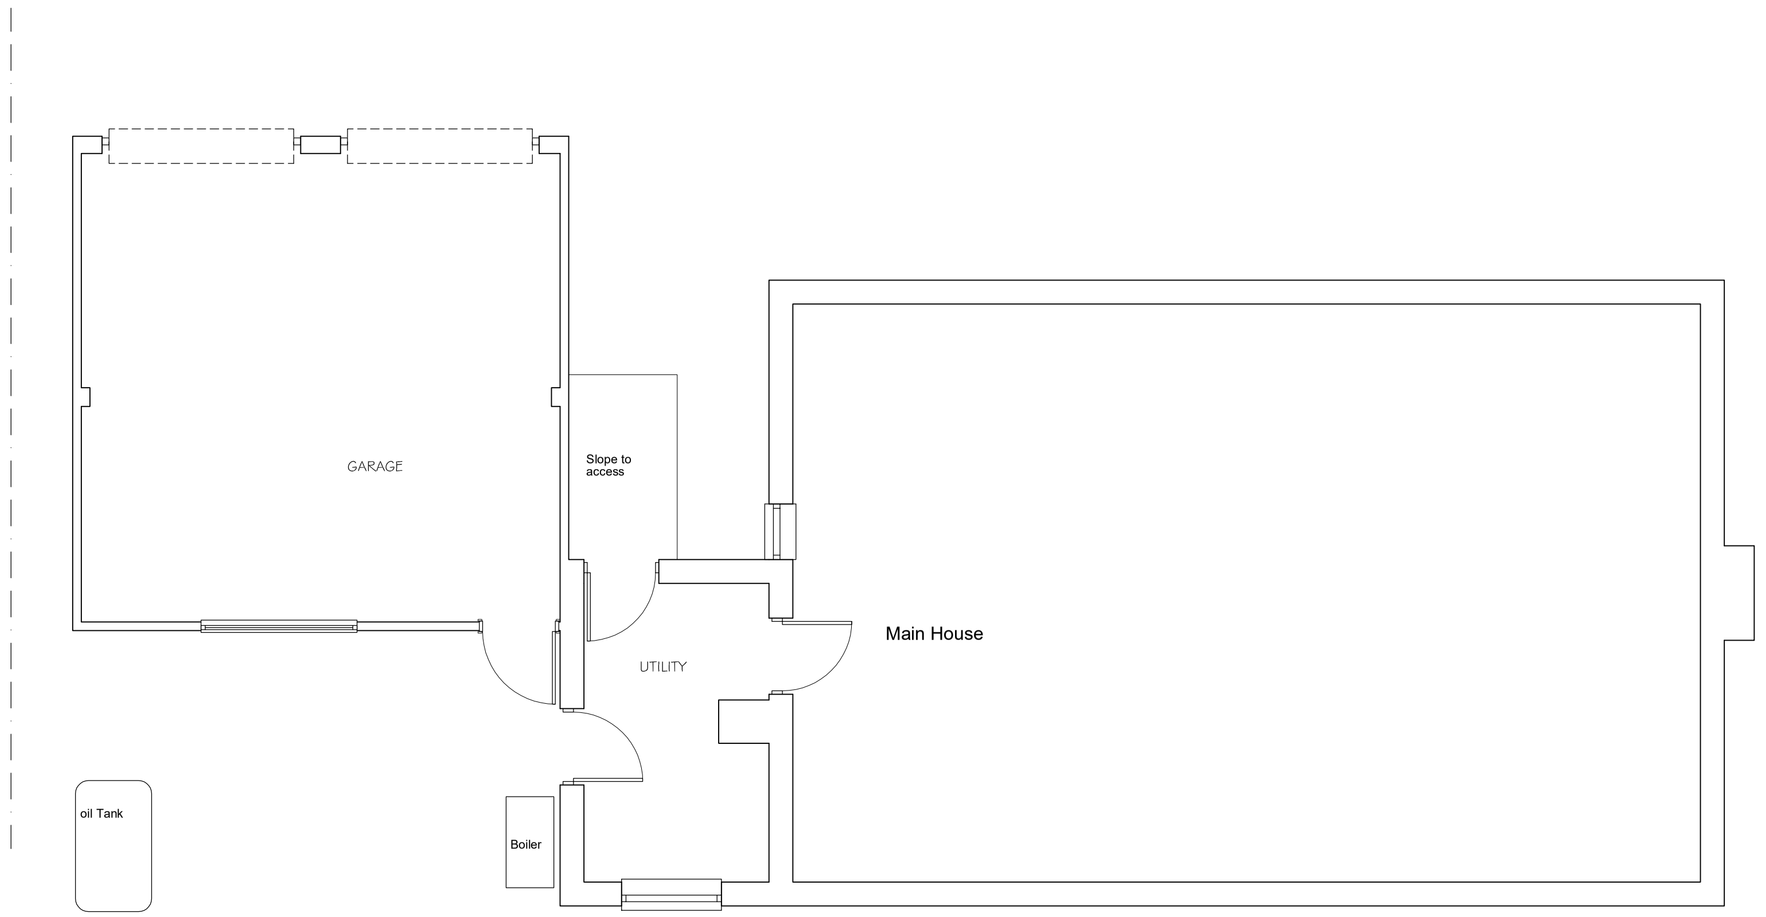


EXISTING GROUND FLOOR PLAN

0 1 2 3 Metres
SCALE 1-50

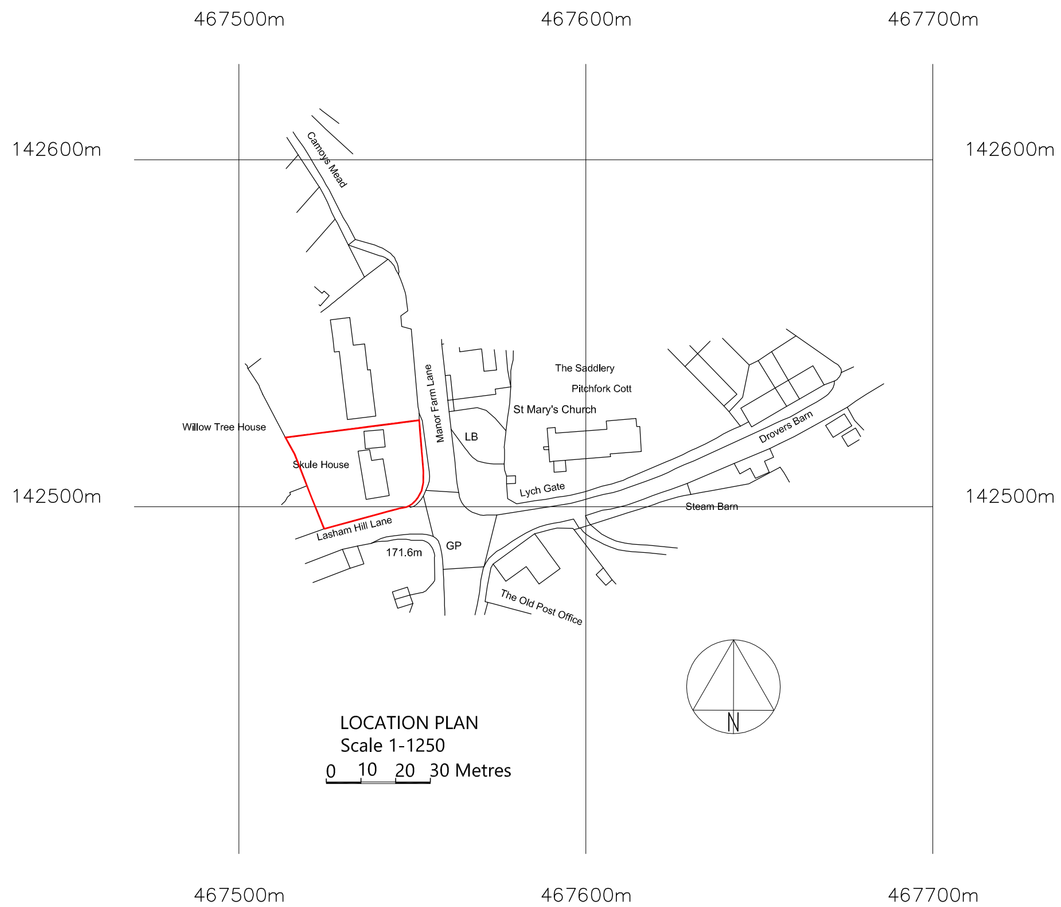


LOCATION PLAN
Scale 1-1250
0 10 20 30 Metres

©Crown Copyright and database rights 2023 OS Licence no. AC0000849896

KARL HUGHES BSc(Hons)

Architectural ~ Planning ~ Building Consultant

Sunnyside, Silchester Road, Little London, Hampshire, RG26 5EP

Telephone 07712 892106

| | |
|---|---|
| client: | Mr and Mrs Watt |
| project: | Skule House, Lasham Hill Lane, Lasham, Alton. GU34 5SJ |
| title: | EXISTING PLANS & ELEVATIONS |
| date: Jan 2023 | drawn: DC / KH |
| scale: 1-100 uos @ A1 | drawing no: 01 |