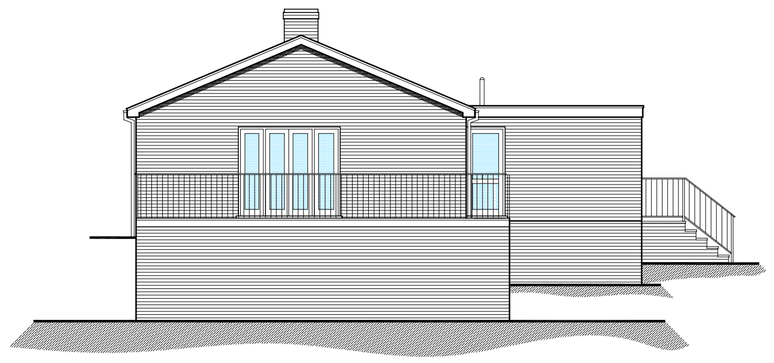

Proposed Side Elevation

Scale 1:100 (m) @ A1

0 1 2 3 4 5

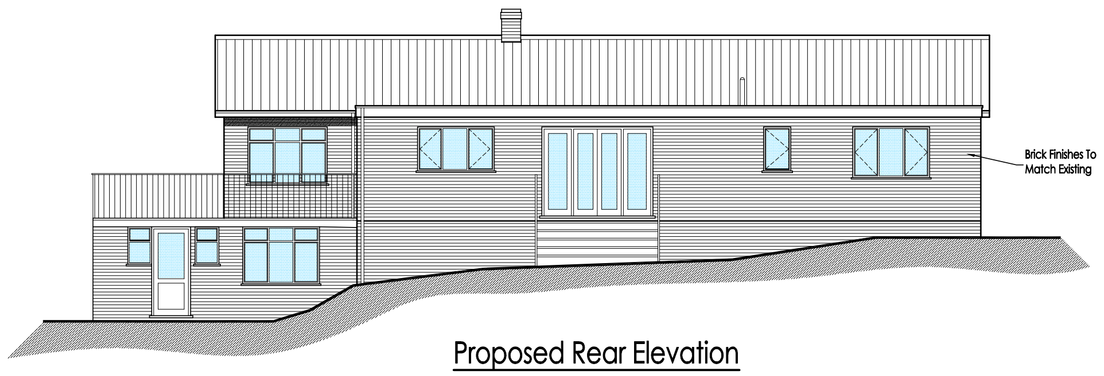

Proposed Rear Elevation

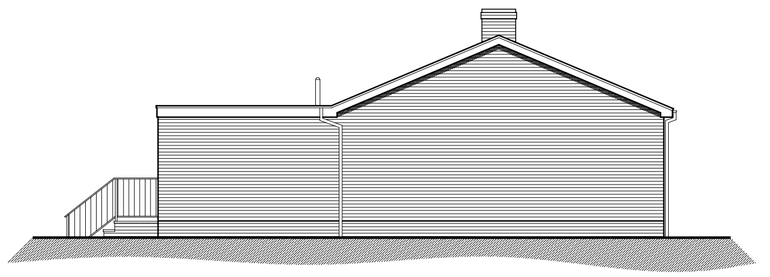

Proposed Side Elevation

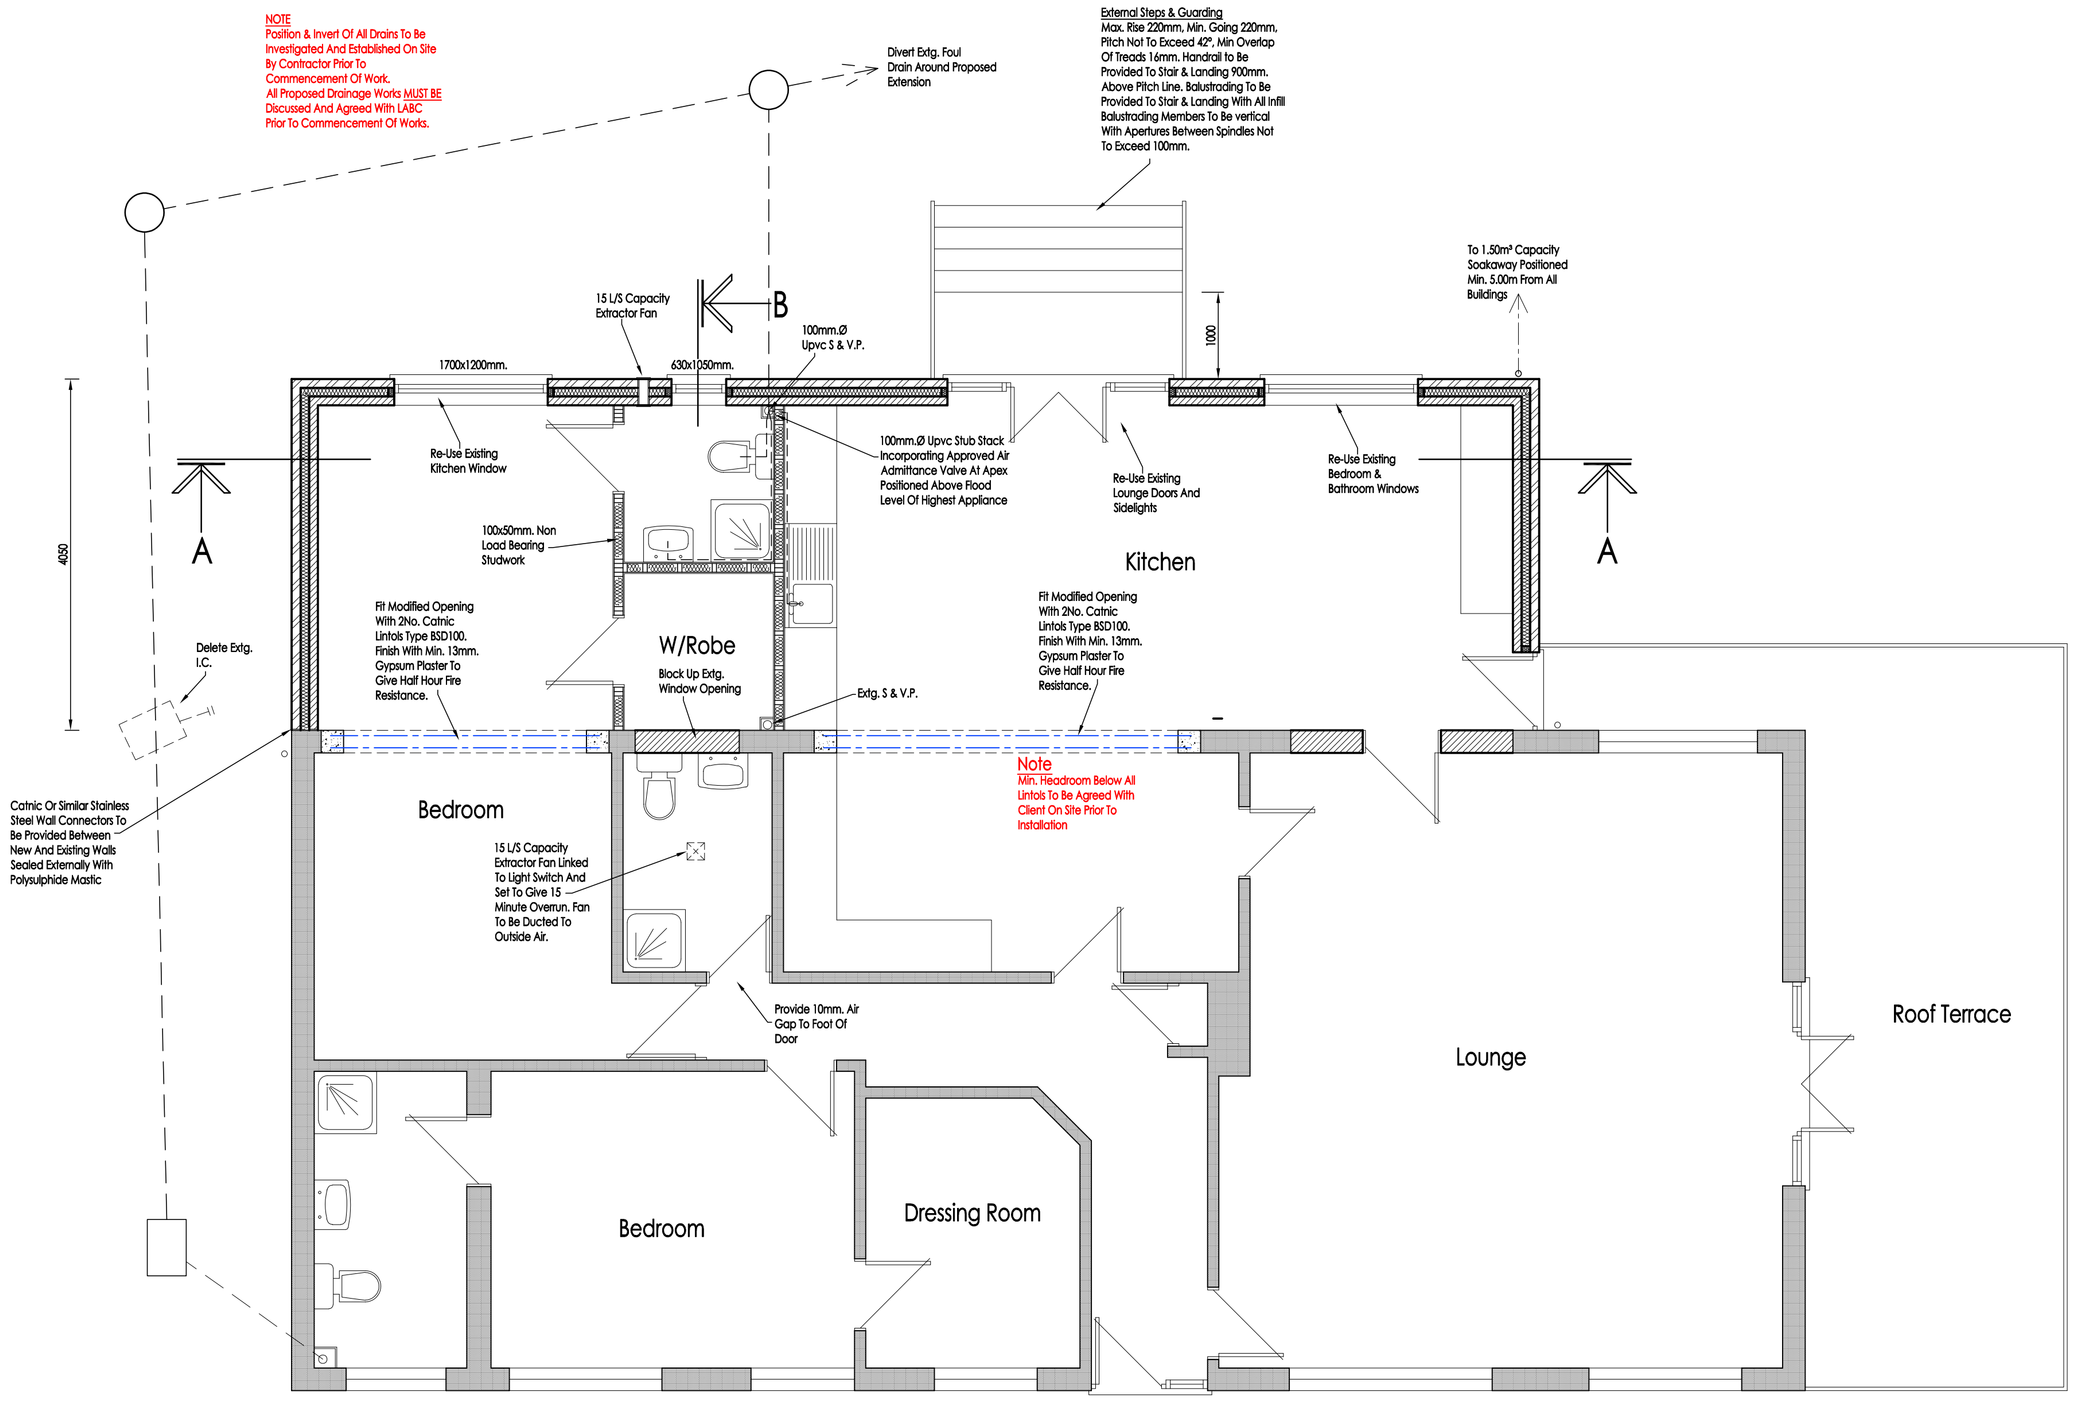

Proposed Ground Floor Plan

Scale 1:50 (m) @ A1

0 1 2 3

Block Plan

Scale 1:500 (m) @ A1

0 5 10 15 20 25

Whymark & Moulton
Chartered Surveyors &
Building Engineers

14, Cornard Road, Sudbury,
Suffolk. CO10 2XA

Tele: 01787 371371 Surveyors@whymarkmoulton.co.uk

Project
GLENWOOD,
MIDDLETON
SUDBURY,
SUFFOLK. CO10 7LW

Proposed Extension

Scale 1:50 1:100 1:500 Date MAY 2023

Drawing No 18/130–07

Amendments