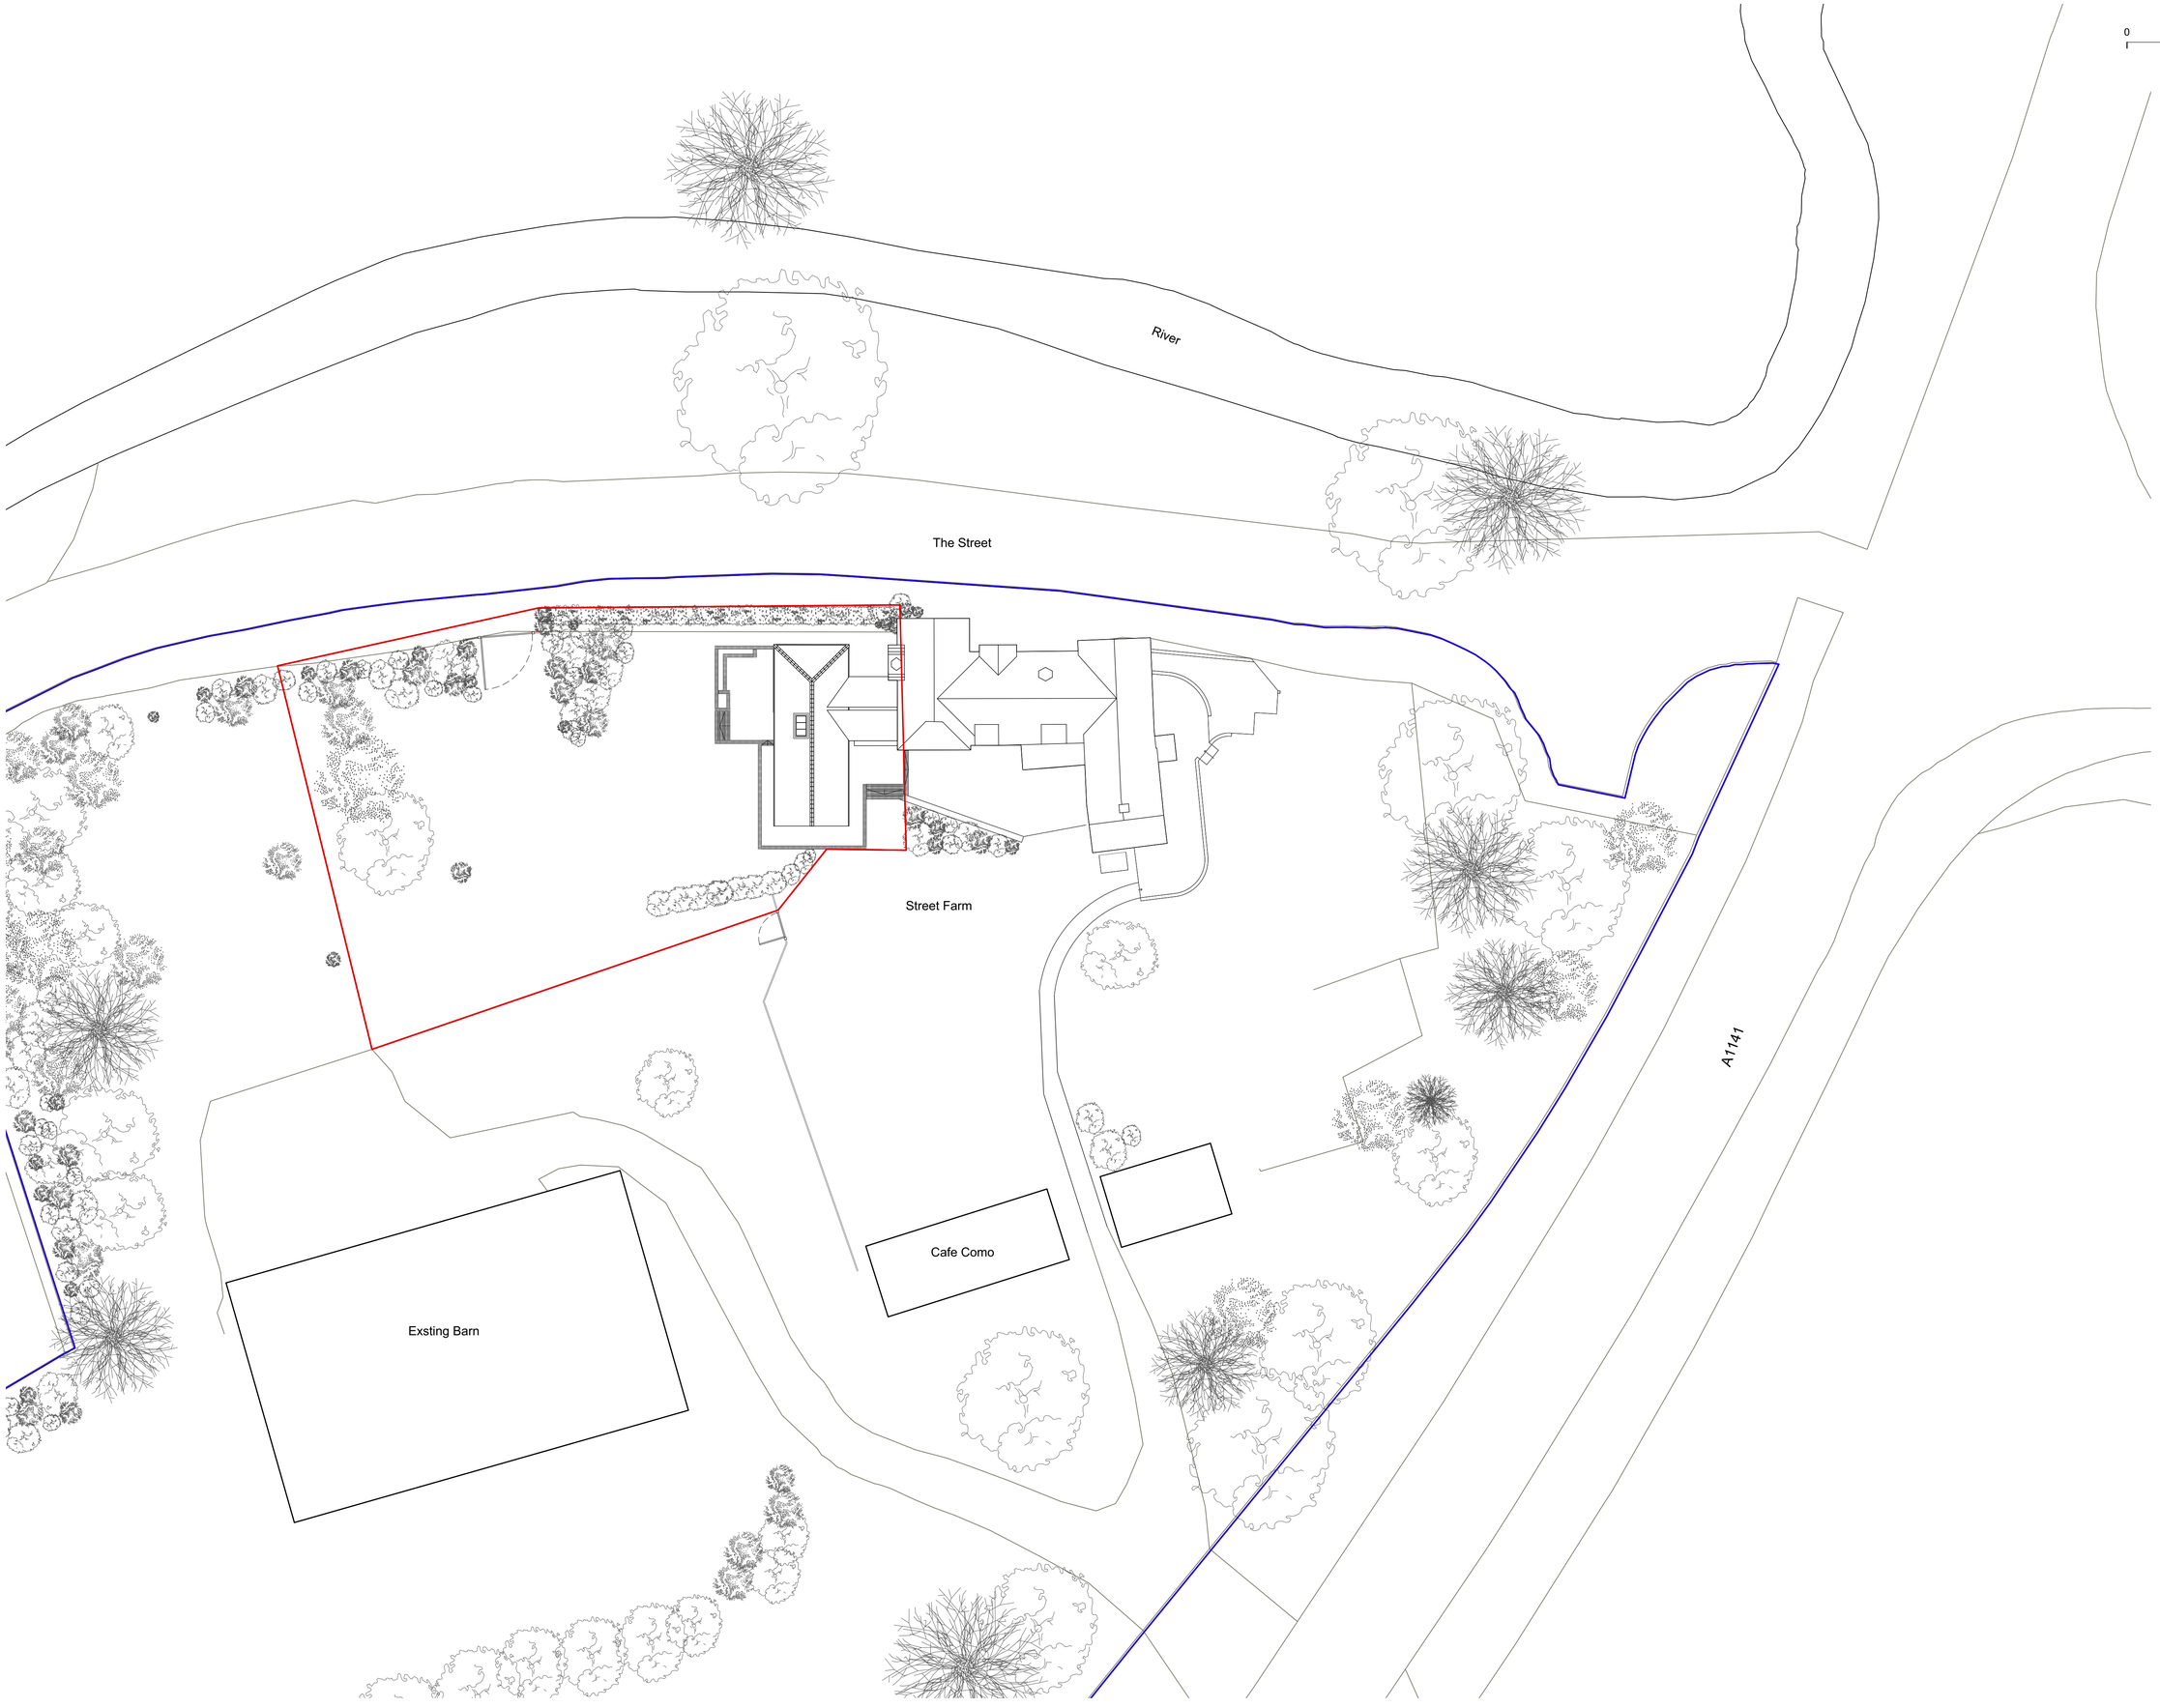

0 4 8 12 16m

Site Boundary

Adjacent land owned by applicant

REVISED SITE BOUNDARY	28.06.23	LL	A
PLANNING SUBMISSION	27.06.23	LL	-
	Date	Init.	Revision

project orange

Architects & Designers, Hidden House
Hall Road, Lavenham, Suffolk CO10 9QU
T: +44(0)20 7739 3035 www.projectorange.com

Drg. No. P100

Rev. A

Project
STREET FARM
BRENT ELEIGH, SUFFOLK

Drawing
SITE PLAN AS EXISTING

Job No.	Drawn	Date	Scale
2106	LL	23.06.23	1:400 @ A3 1:200 @ A1

THE COPYRIGHT DESIGN AND PATENTS ACT 1988 THIS DRAWING IS THE COPYRIGHT OF PROJECT ORANGE Ltd AND MUST NOT BE COPIED OR REPRODUCED, IN WHOLE OR PART, BY ANY METHOD WHATSOEVER, WITHOUT THE PRIOR WRITTEN APPROVAL OF PROJECT ORANGE Ltd

NOTES

ALL SETTING OUT MUST BE CHECKED ON SITE
ALL LEVELS MUST BE CHECKED ON SITE
ALL DIMENSIONS MUST BE CHECKED ON SITE
DO NOT SCALE FROM THIS DRAWING
THIS DRAWING MUST NOT BE USED ON SITE UNLESS ISSUED FOR CONSTRUCTION