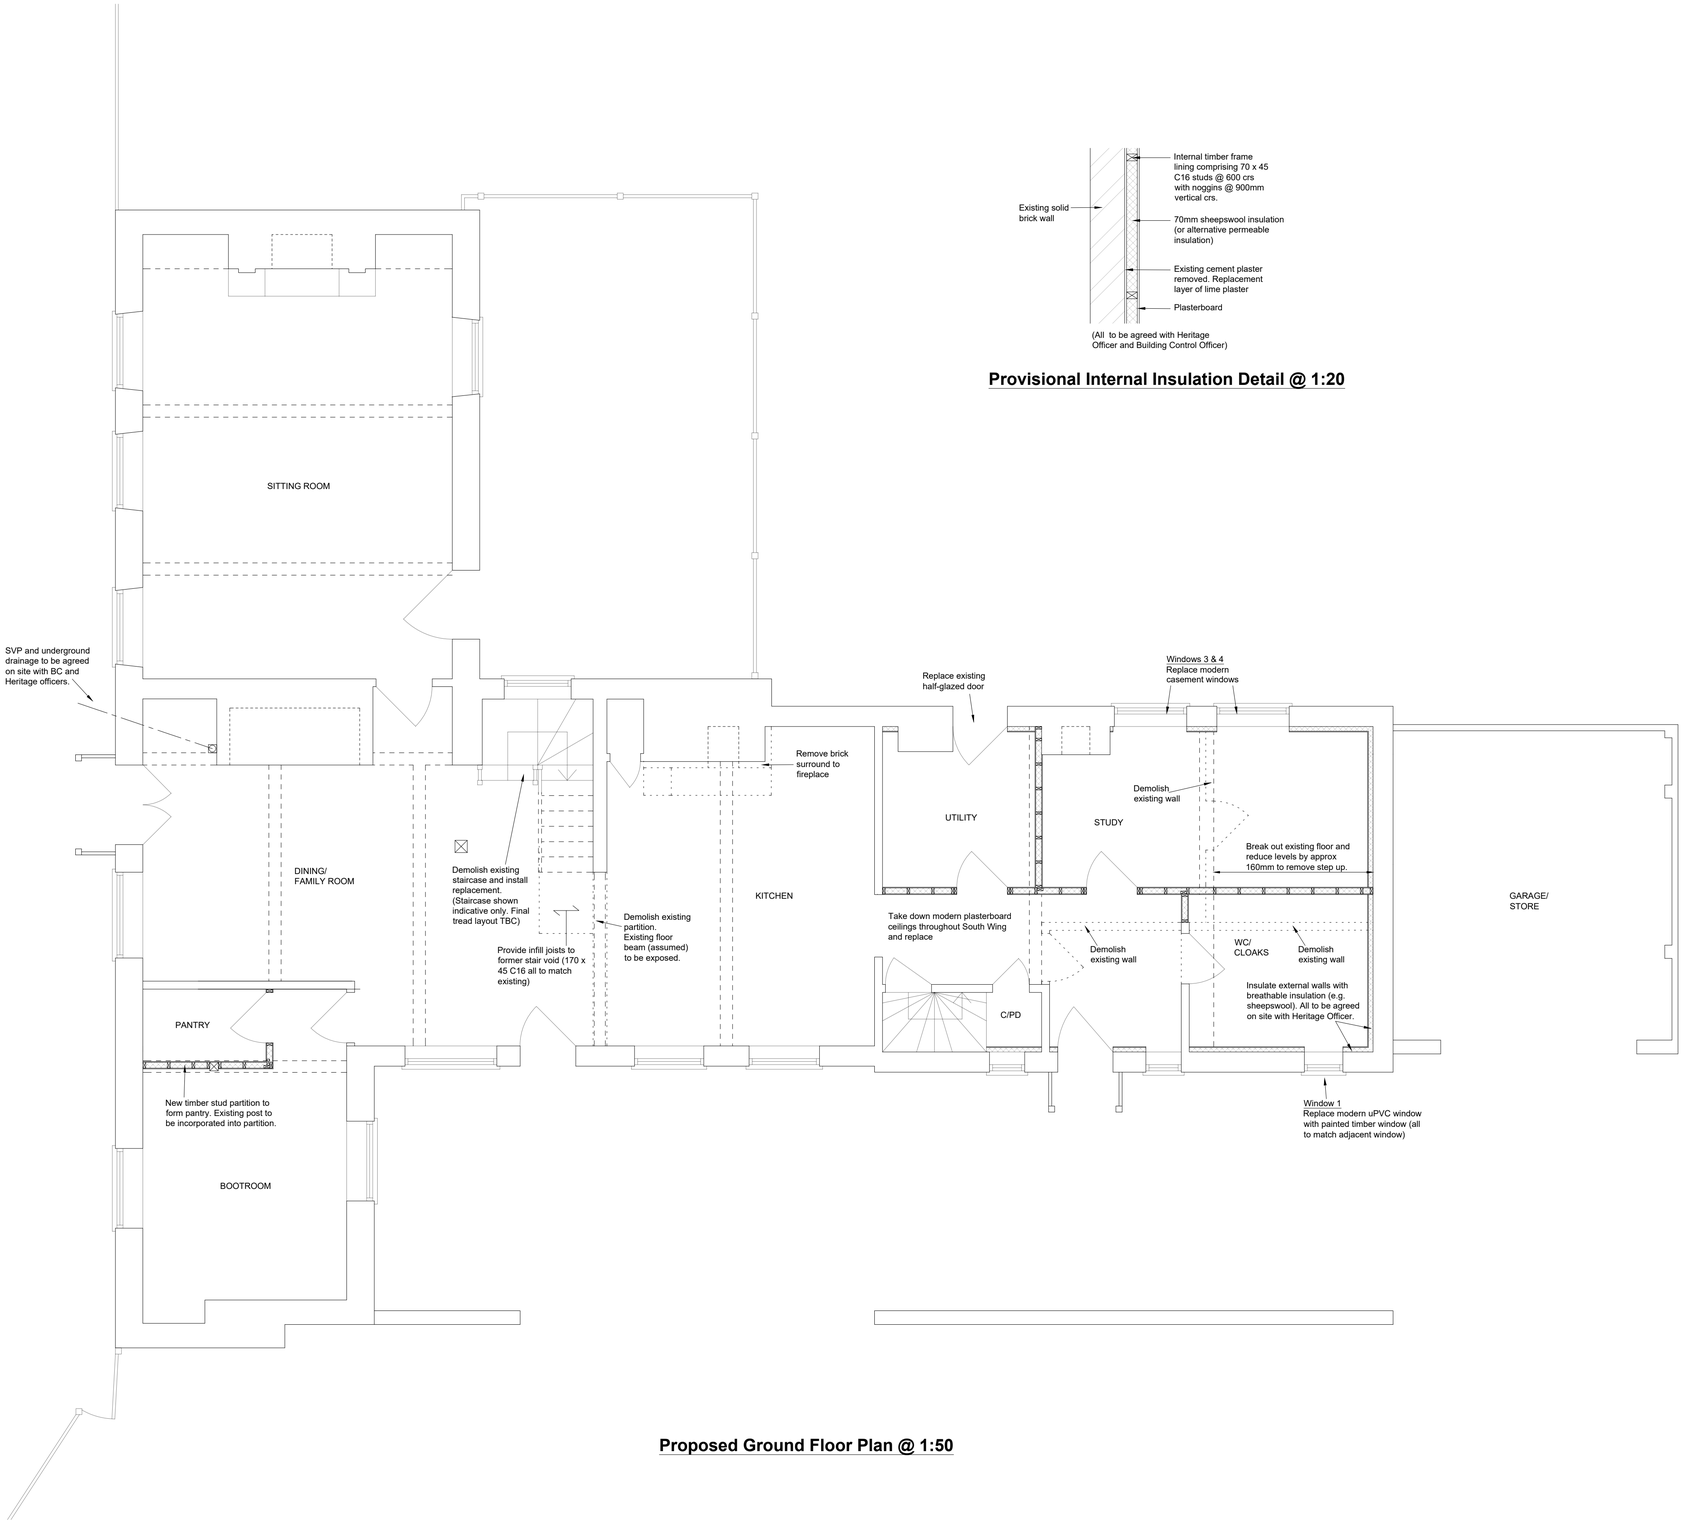

Proposed Ground Floor Plan @ 1:50

Provisional Internal Insulation Detail @ 1:20

NOTES

DO NOT SCALE DIMENSIONS FROM THIS DRAWING

No works shall be carried out until this drawing has been approved by the Local Authority

All setting out dimensions relating to any existing structures are to be verified by the contractor on site.

NOTE - DISCREPANCIES BETWEEN THIS DRAWING AND SITE CONDITIONS ARE TO BE REPORTED TO ADAM POWER ASSOCIATES IMMEDIATELY.

Rev	Date	Details
B	Jun 23	Application 2 items removed
A	May 23	Revised Scheme
-	Dec 22	**PLANNING ISSUE - NOT FOR CONSTRUCTION**

ADAM POWER ASSOCIATES (RICKINGHALL)
Consulting Civil/Structural Engineers
The Old Chapel, The Street, Rickinghall, Suffolk IP22 1BN
Tel 01953 668664
Adam Power Associates (Rickinghall) is the trading name of Protek Consulting Ltd.
email: caryn@adampower.co.uk Direct dial: 01953 660289

Title Old Hall
Finningham Road
Walsham-le-Willows

For S Johnston

Date 26-Jun-23

Job No.	Drg No.	CAD Plot Scale	Rev
R/22/045	D2	1:50 @ A1	B