0 5 10 15 20 25

VISUAL SCALE (m) 1:500

NOTE:
ALL DIMENSIONS MUST BE CHECKED ON SITE AND NOT SCALED FROM THIS DRAWING.
FOR USE IN PRECISE NAMED LOCATION ONLY. COPYRIGHT RESERVED.

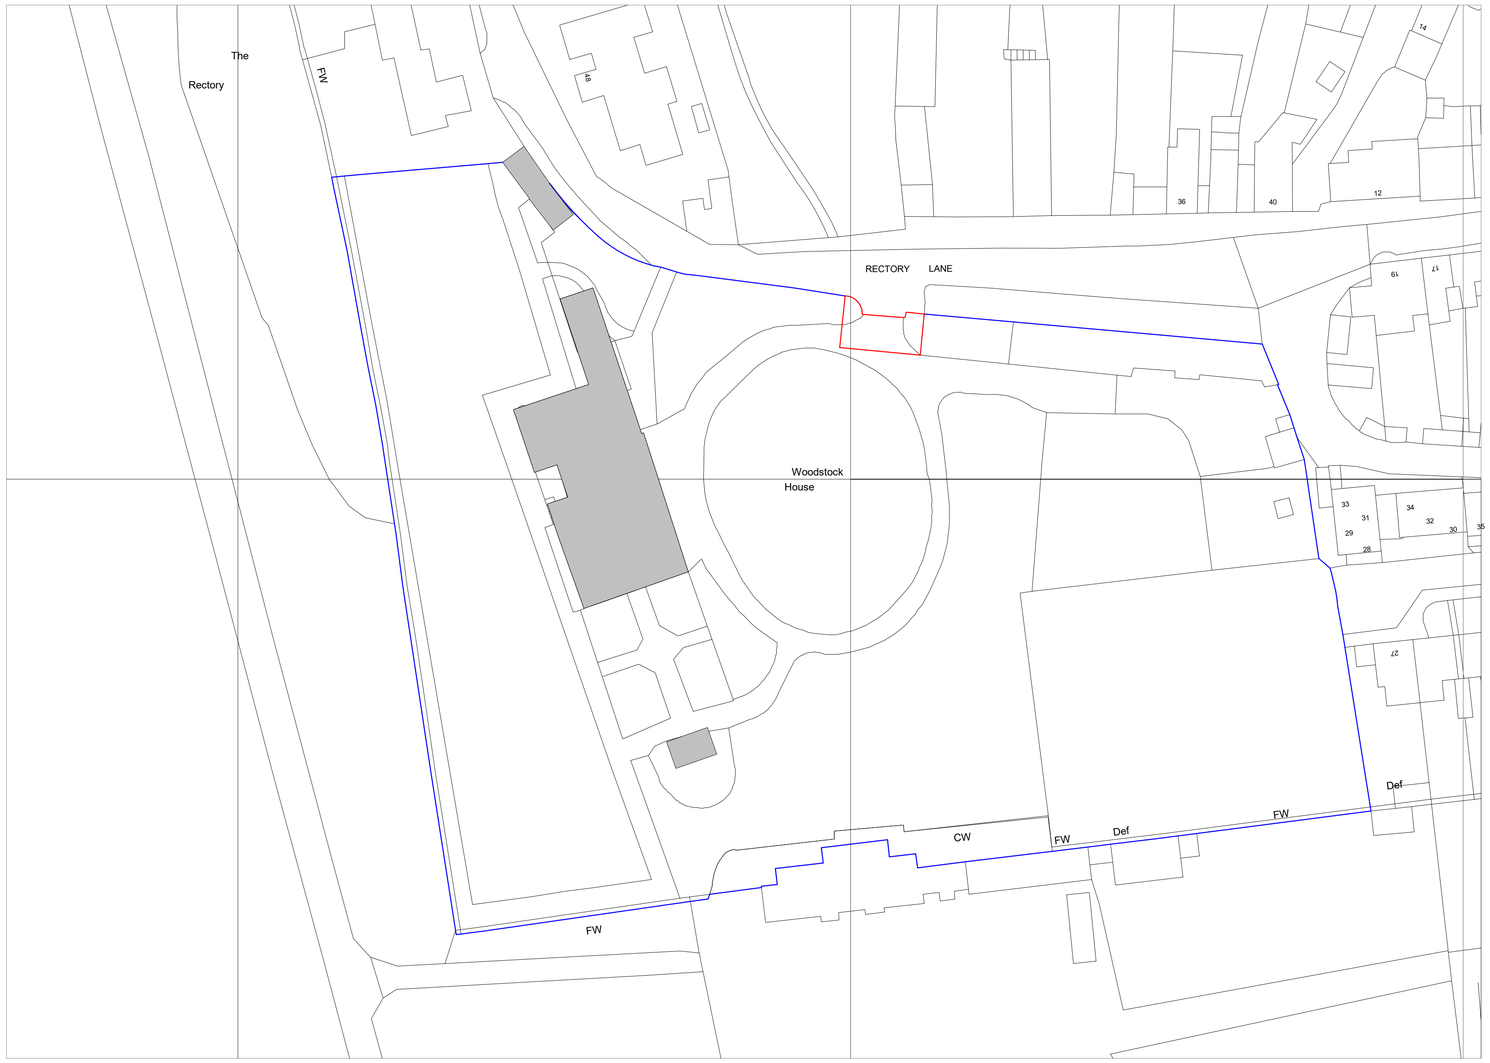

revision	date	description
A	22.06.23	Planning application

status

PLANNING

project title

EXTERNAL LANDSCAPING,
WOODSTOCK HOUSE, OXFORD

drawing title

Block plan

first issued	drawn	scale @ A1
06/06/23	TS	1:500

job/drawing no/revision

18150 - L41 - A

The Studio, 70 Church Road, Wheatley, Oxford, OX33 1LZ
01865 873936 | info@andersonorr.com | www.andersonorr.com

Anderson Orr
Architects

D:\Nimbox Vault\AO PROJECTS\2018 JOBS\18150 Woodstock House\AOA\DOCUMENTS\01 MODELS\18150 - EXTERNAL LANDSCAPING.rvt