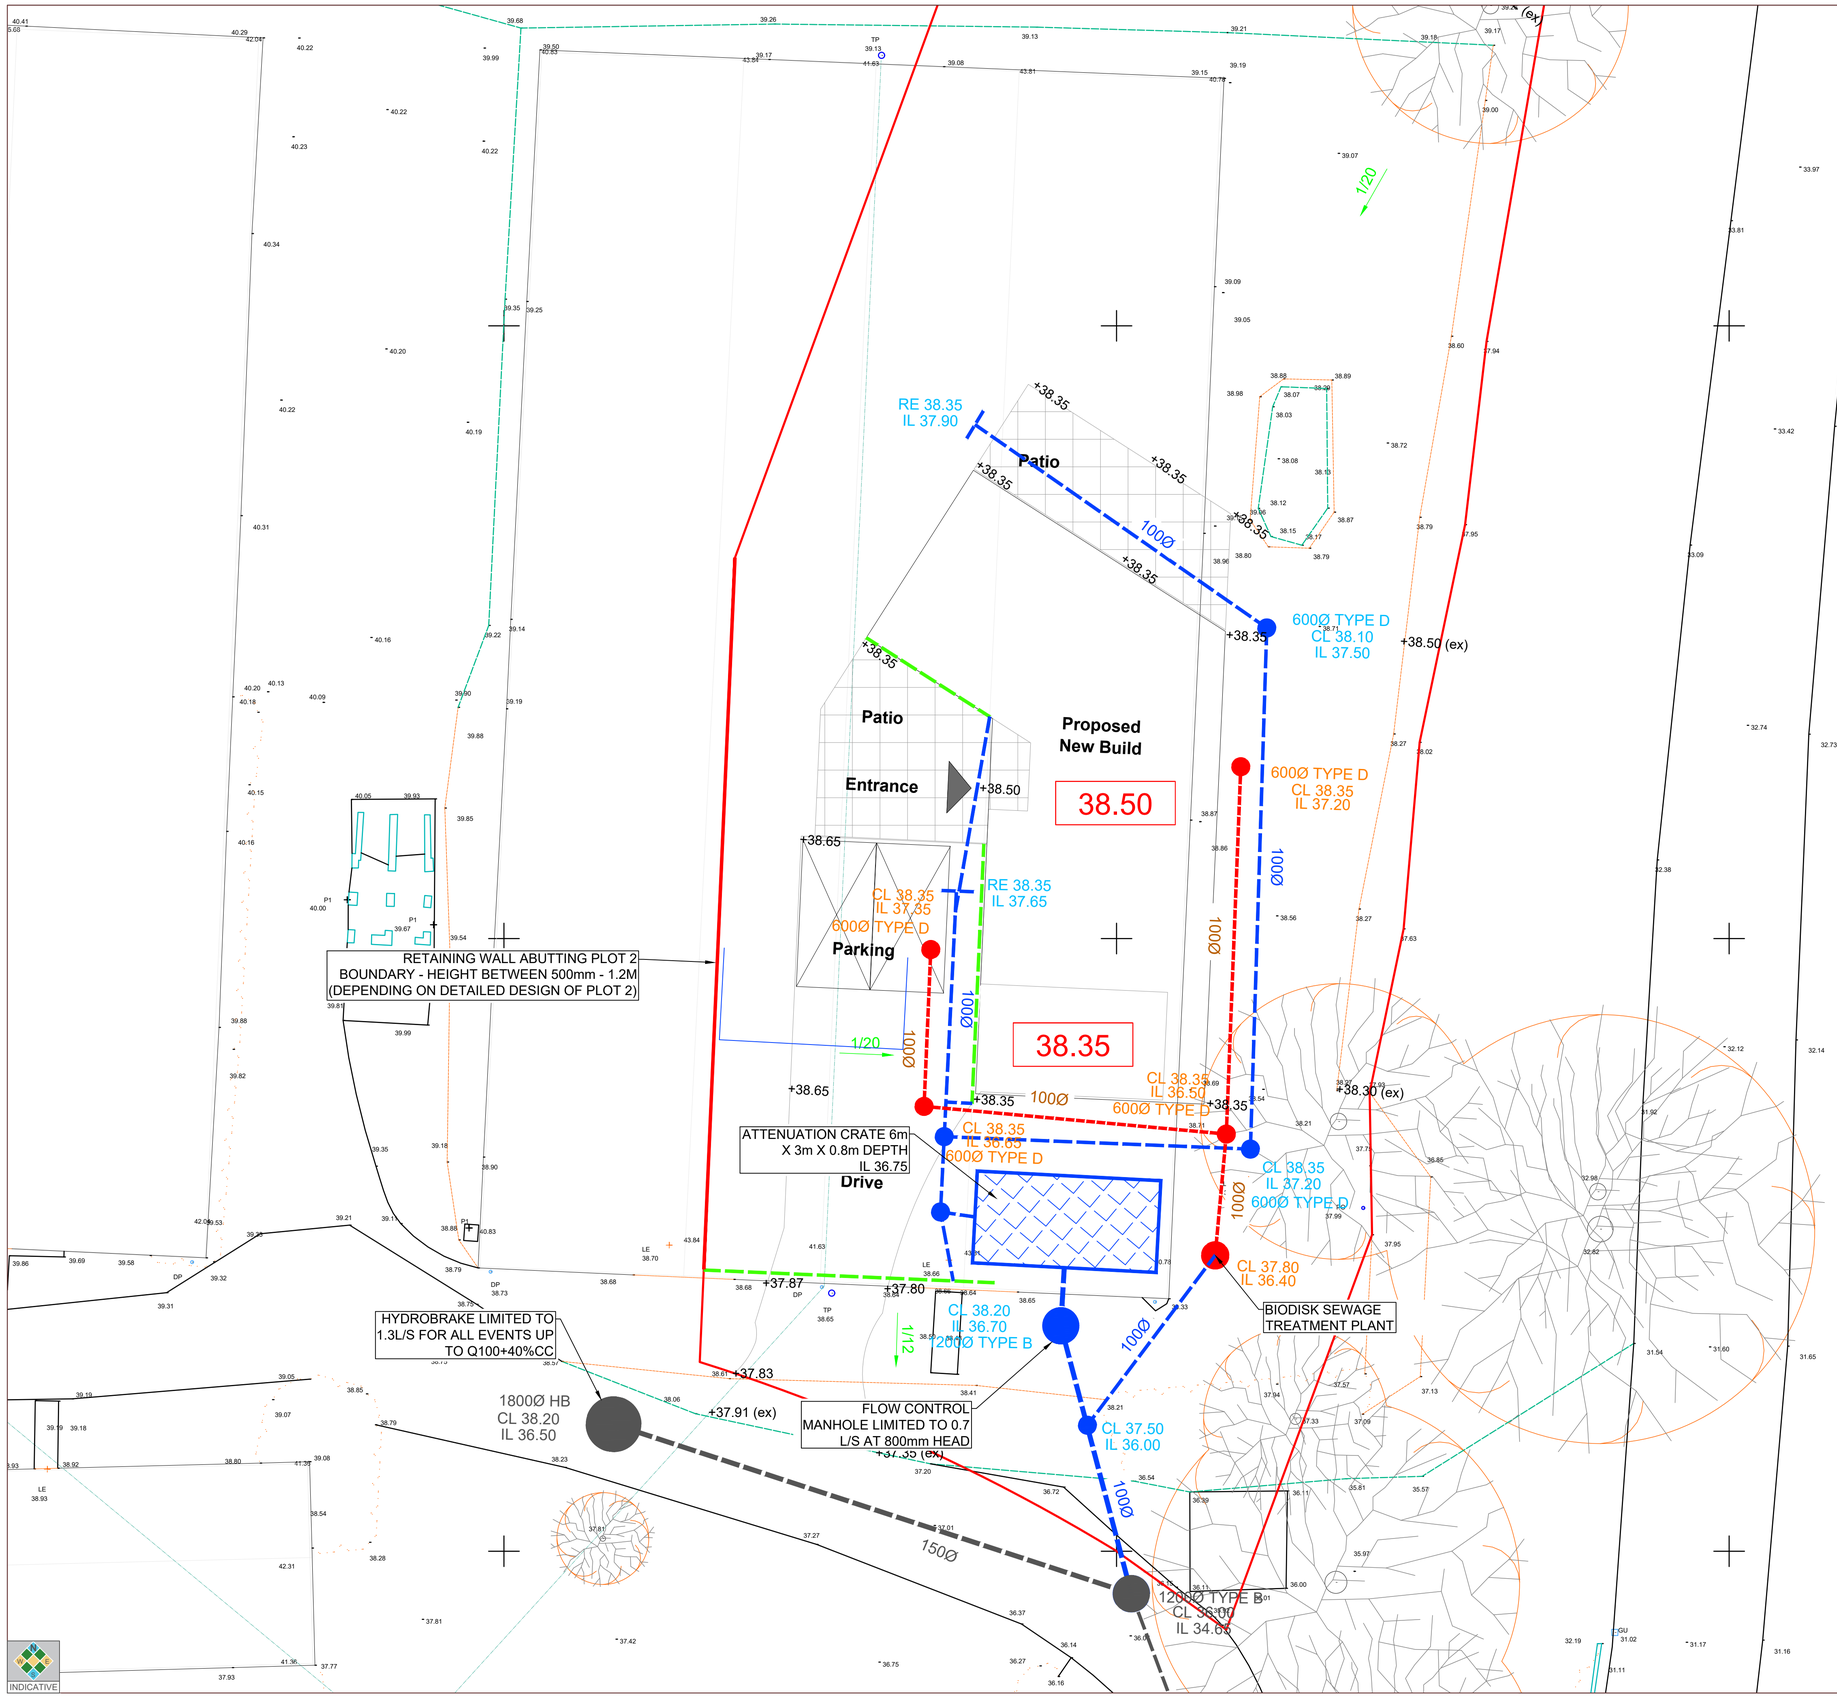

NOTES:

1. DO NOT SCALE FROM THIS DRAWING.
2. THE CONTRACTOR IS TO CHECK AND VERIFY ALL BUILDINGS AND SITE DIMENSIONS AND LEVELS, INCLUDING SEWER INVERT LEVELS, BEFORE WORKS START ON SITE. THE CONTRACTOR IS TO COMPLY IN ALL ASPECTS WITH THE CURRENT BUILDING LEGISLATION, BRITISH STANDARDS, BUILDING REGULATIONS ETC.
3. POSITIONS OF EXISTING SERVICES/STATUTORY UNDERTAKERS APPARATUS ADJACENT TO OR CROSSING PROPOSED EXCAVATIONS ARE TO BE CHECKED BY THE CONTRACTOR PRIOR TO STARTING WORK
4. THIS DRAWING IS TO BE READ IN CONJUNCTION WITH AND CHECKED AGAINST ALL OTHER DRAWINGS, ENGINEERING DETAILS, SPECIFICATION AND ANY STRUCTURAL, GEOTECHNICAL OR OTHER SPECIALIST DOCUMENT PROVIDED.
5. ANY ANOMALY OR CONTRADICTION BETWEEN ANY OF THE ABOVE IS TO BE REPORTED TO THE ENGINEER
6. THIS DRAWING SHOULD BE READ IN CONJUNCTION WITH CTP-21-0427_C002 DRAINAGE

- PROPOSED SURFACE WATER DRAINAGE
- PROPOSED FOUL DRAINAGE
- RODDING EYE
- ATTENUATION CRATE
- ACO CHANNEL
- OVERALL SITE DRAINAGE (BY OTHERS)
- RETAINING WALL
- 38.35 PLOT LEVEL
- +37.83 PROPOSED LEVEL
- 1/12 PROPOSED GRADIENT

Rev	Date	Details	Drawn by	Checked by
B	02.07.22	ATTENUATION UPDATED	KT	KT
A	15.11.22	CHAMBER AMENDED TO CATCHPIT	PG	KT

rappor

Infrastructure and environmental consultants

rappor.co.uk

CLIENT: MR I KENDALL

PROJECT: HILLYFIELDS NURSERY PLOT 3

TITLE: ENGINEERING LAYOUT

STATUS: INFORMATION

SCALE @ A1:	DATE:	DRAWN:	CHECKED:	APPROVED:
1:100	07.09.22	PG	KT	KT

JOB NO:	DRAWING NO:	REVISION:
22-0617	C001	B

RESERVED COPYRIGHT