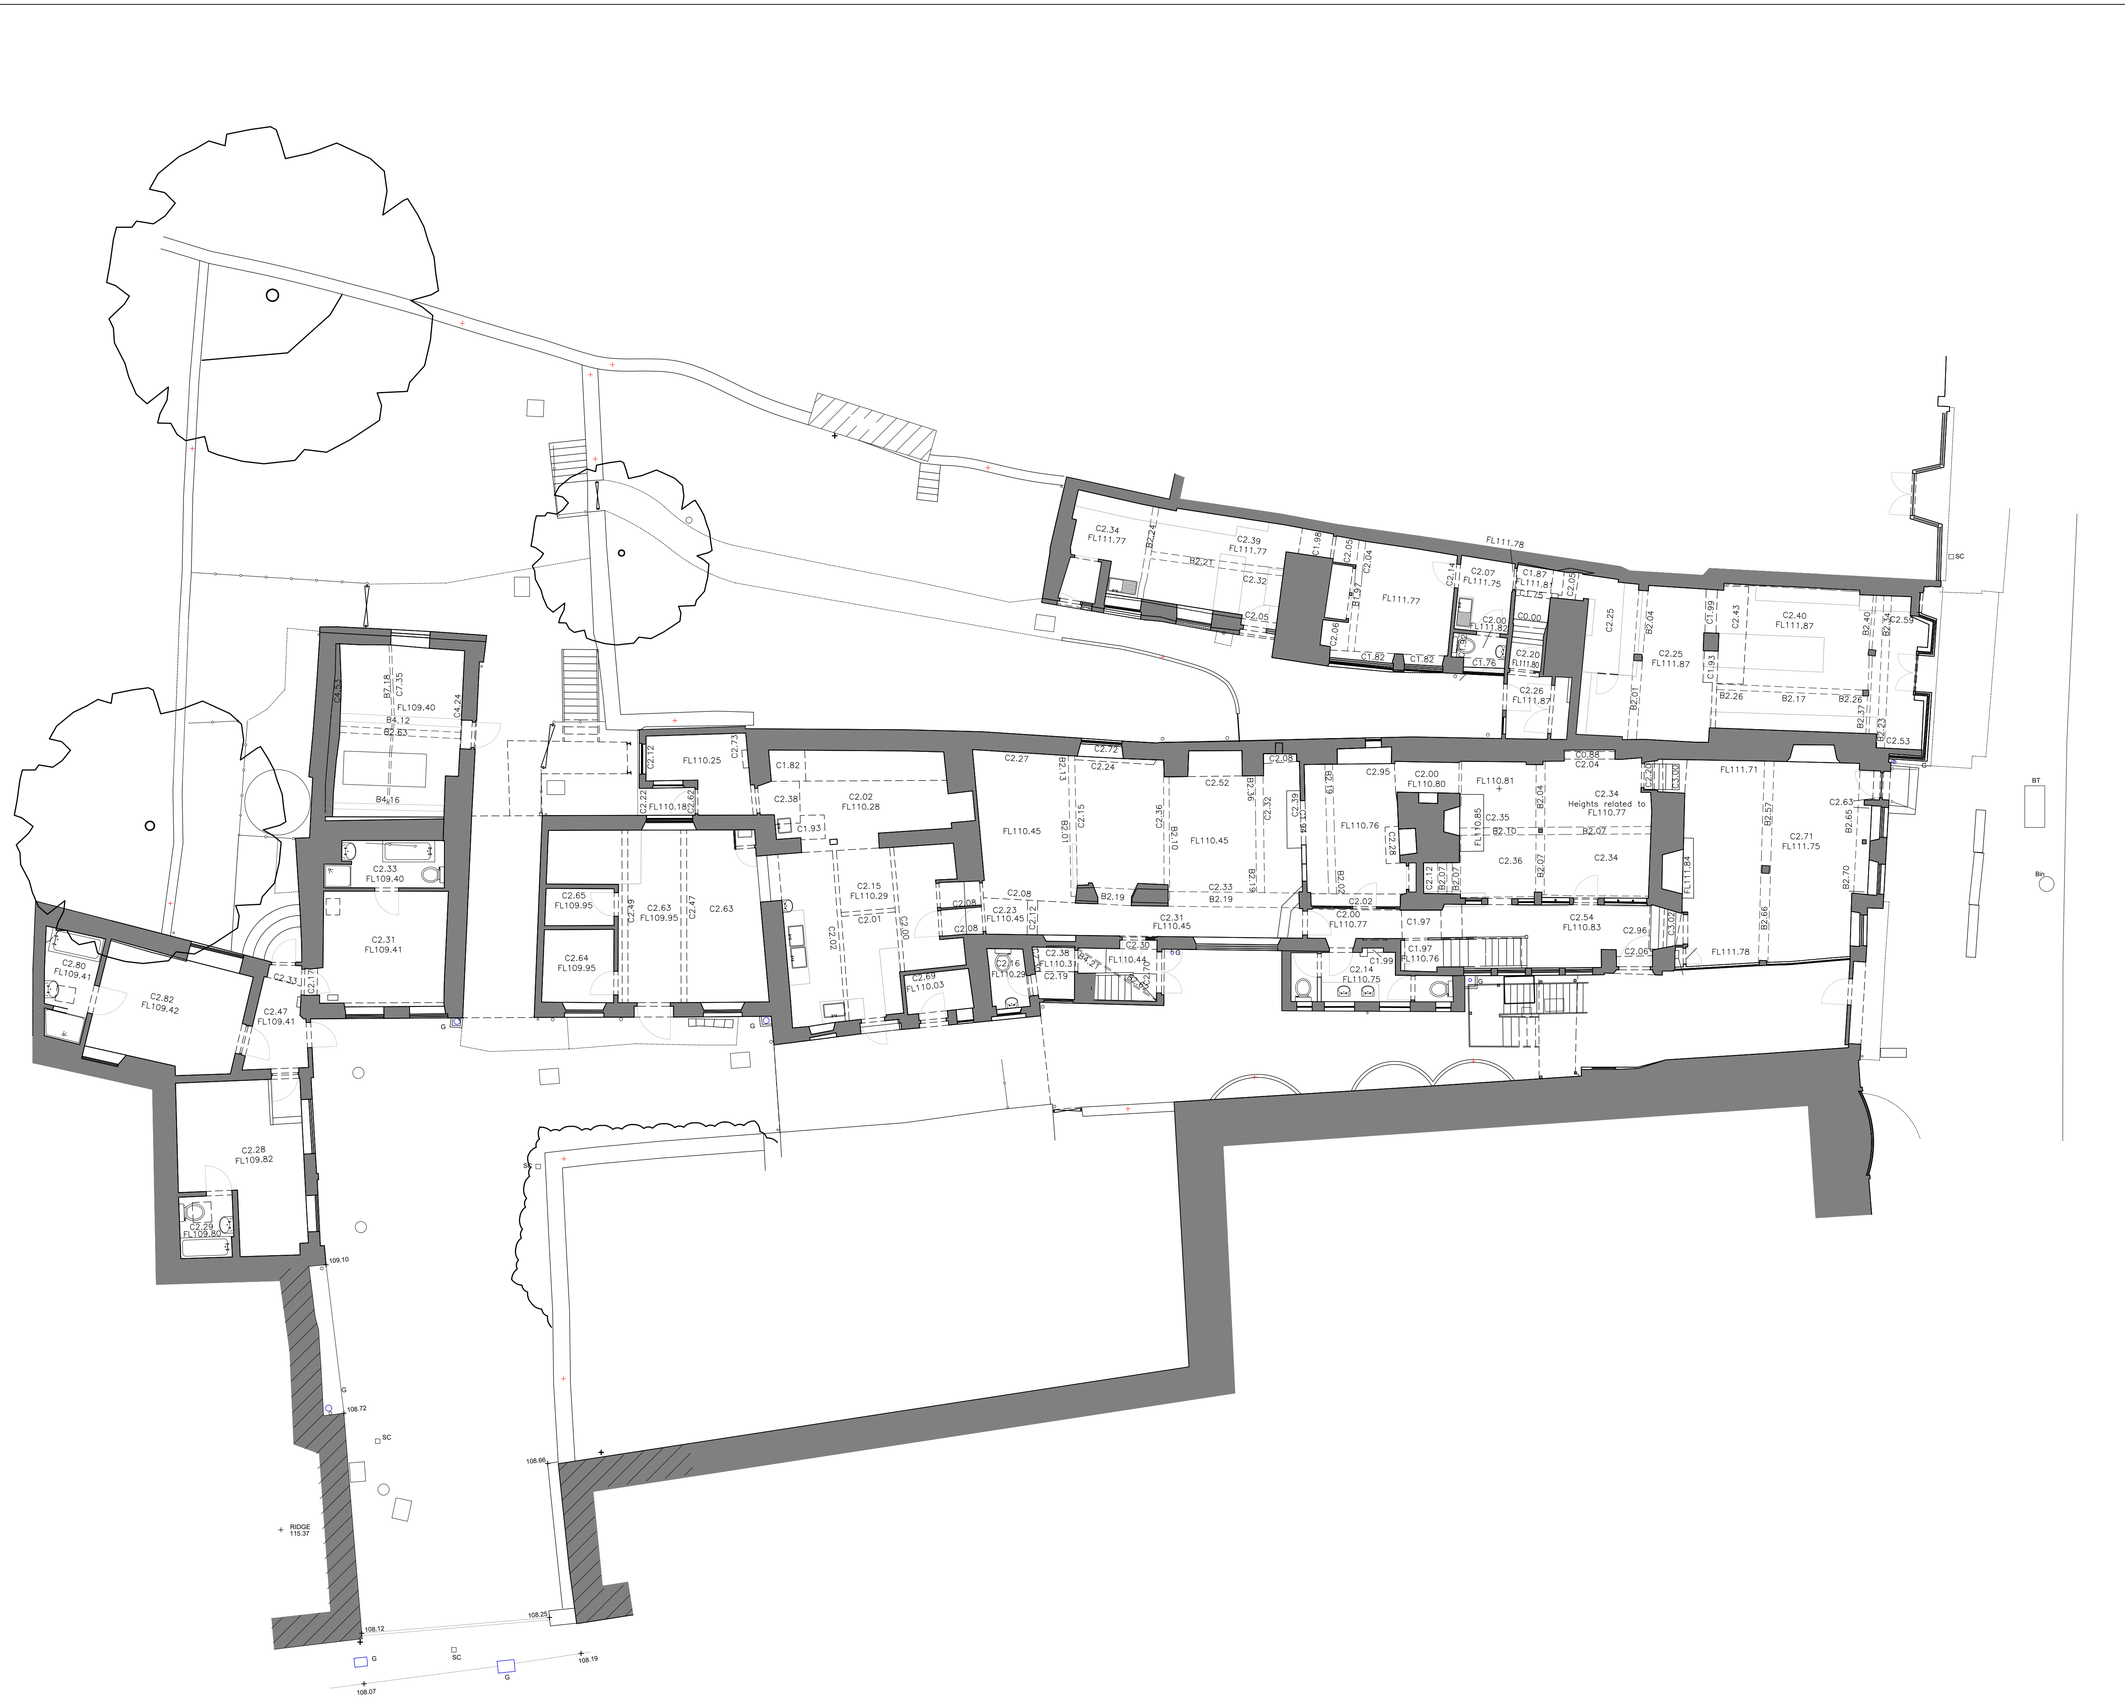

Notes

Do not scale from this drawing.

All dimensions are to be checked prior to construction and any discrepancies are to be identified to the Architect.

Copyright reserved.

N

P01 xx/03/21 Planning KB

Revisions

Status
Planning

Client
Paton Developments

Project
The Bull at Burford
High Street, Burford,
Oxfordshire, OX18 4RG

Title
Existing
Ground Floor Plan

Scale	Size	Date	Drawn	Checked
1:100	A1	24/11/20	AG	DP

3DReid
www.3DReid.com
Architecture Interiors Masterplanning

Drawing No. Rev.
200189-3DR-01-DR-D20-11011 P01