Taylors Cottage, Bampton

PROPOSED ELEVATIONS

Scale 1:100

1:50 1000 500mm 0m 1m 2 3 4 5

1:100 2000 1000mm 0m 1m 2m 3 4 5 6 7 8 9 10

Front (W) Elevation

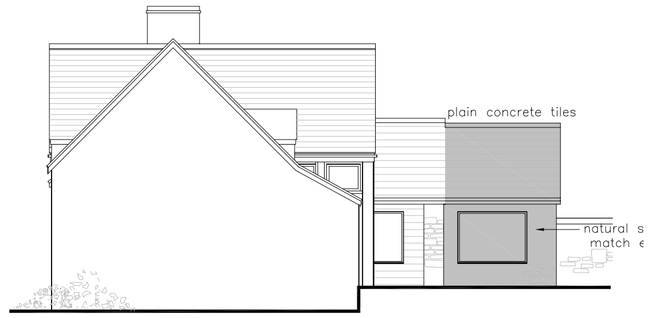

Side (S) Elevation

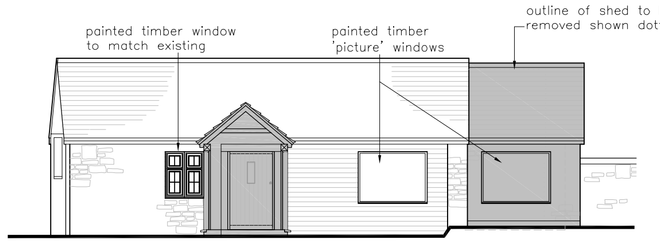

Garage Side (S) Elevation

and section through link structure

Rear (E) Elevation

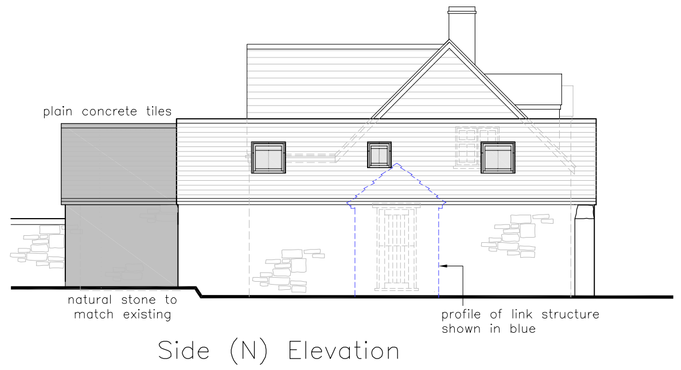

Side (N) Elevation

PROPOSED PLANS

Scale 1:50

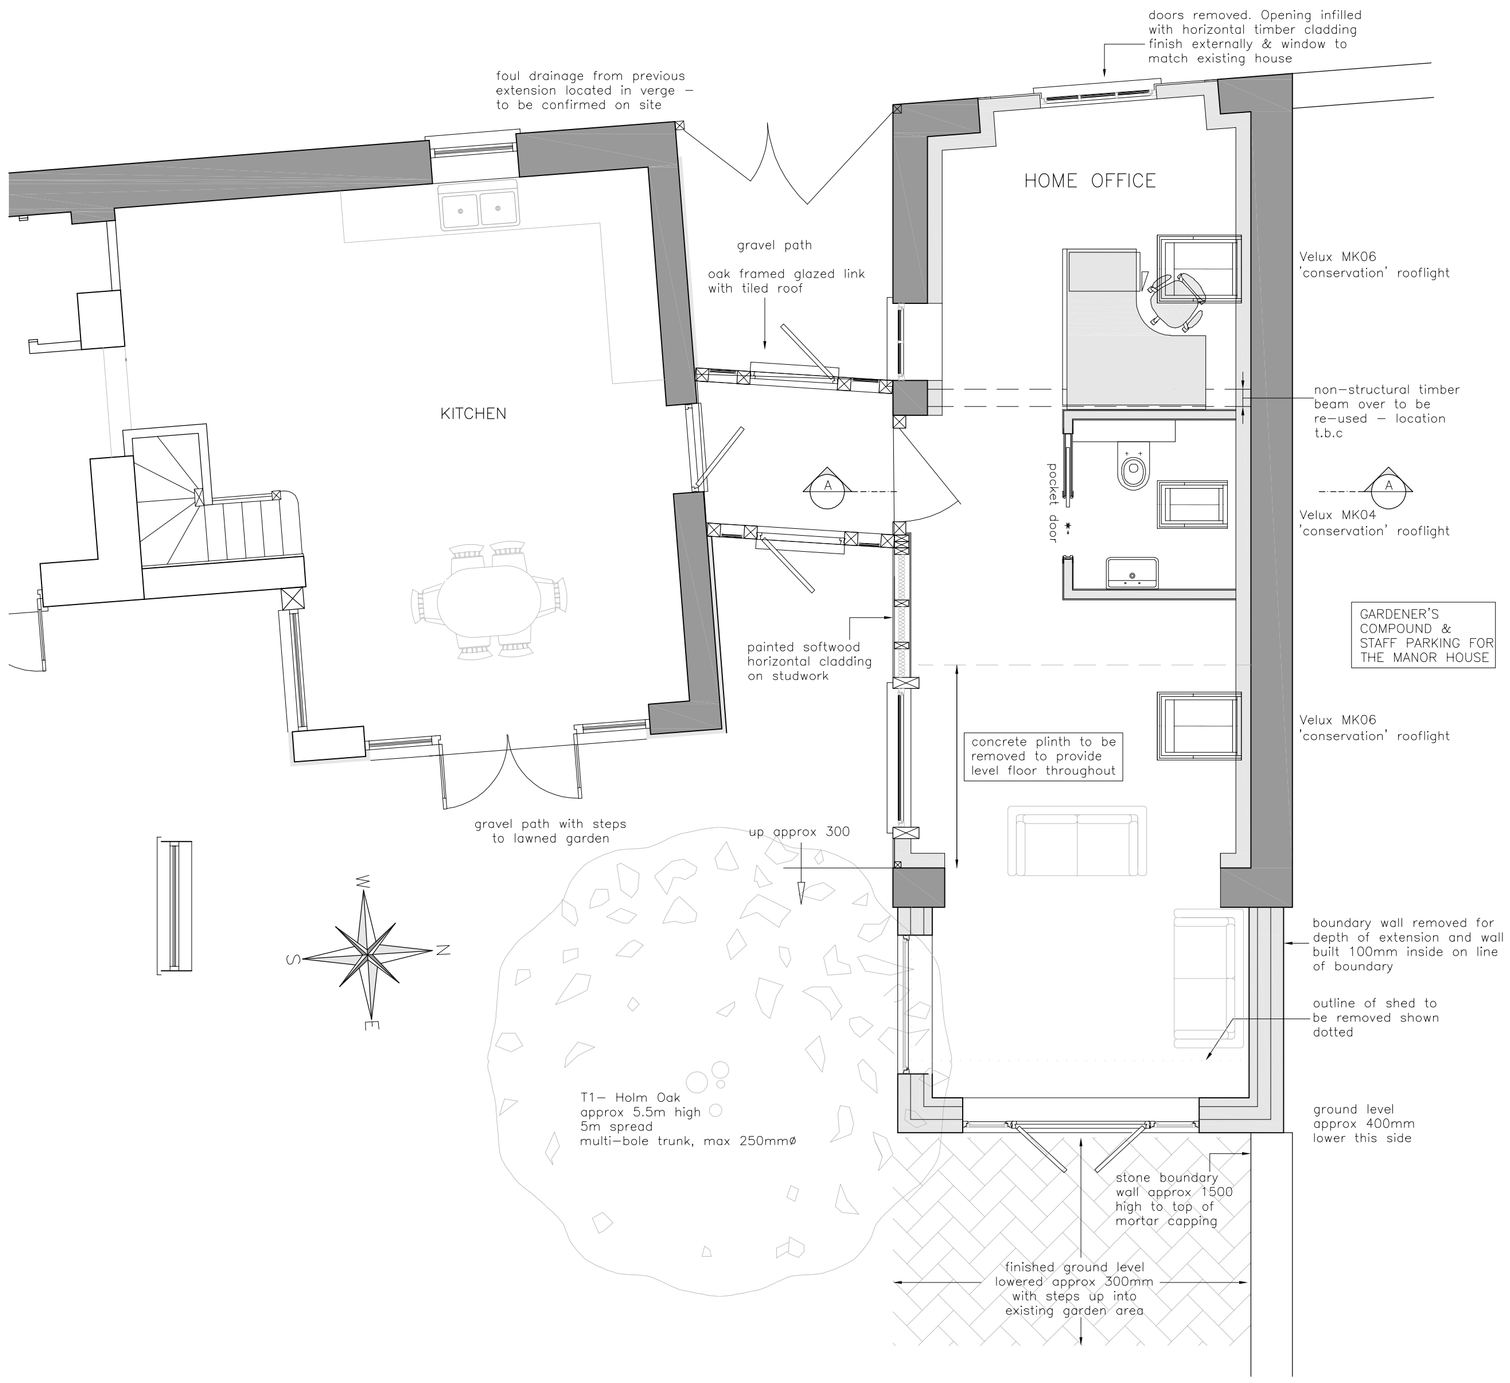

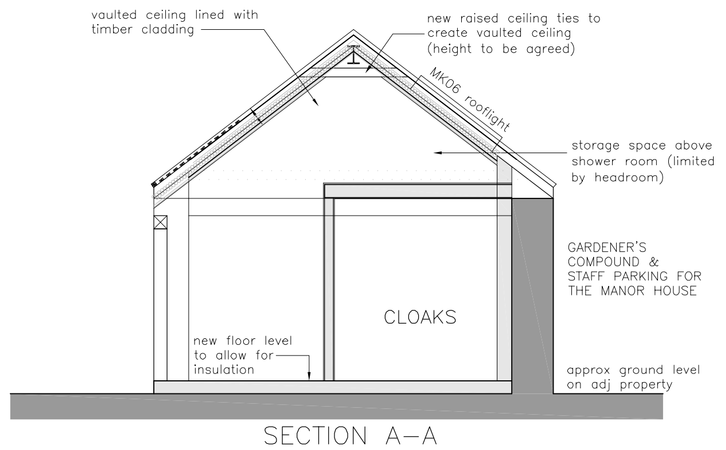

SECTION A–A

oxfordarchitecturaldesign
t 01865 883889 e info@oxfordAD.com

Taylors Cottage Landells Bampton, OX18 2LN	1/50 & 1/100 @ A1
Proposed elevations and plans	
drwg no. 1808_202	April 2023

SUBJECT TO
PLANNING APPROVAL

Copyright - Drawings not to be reproduced or used without prior written permission.