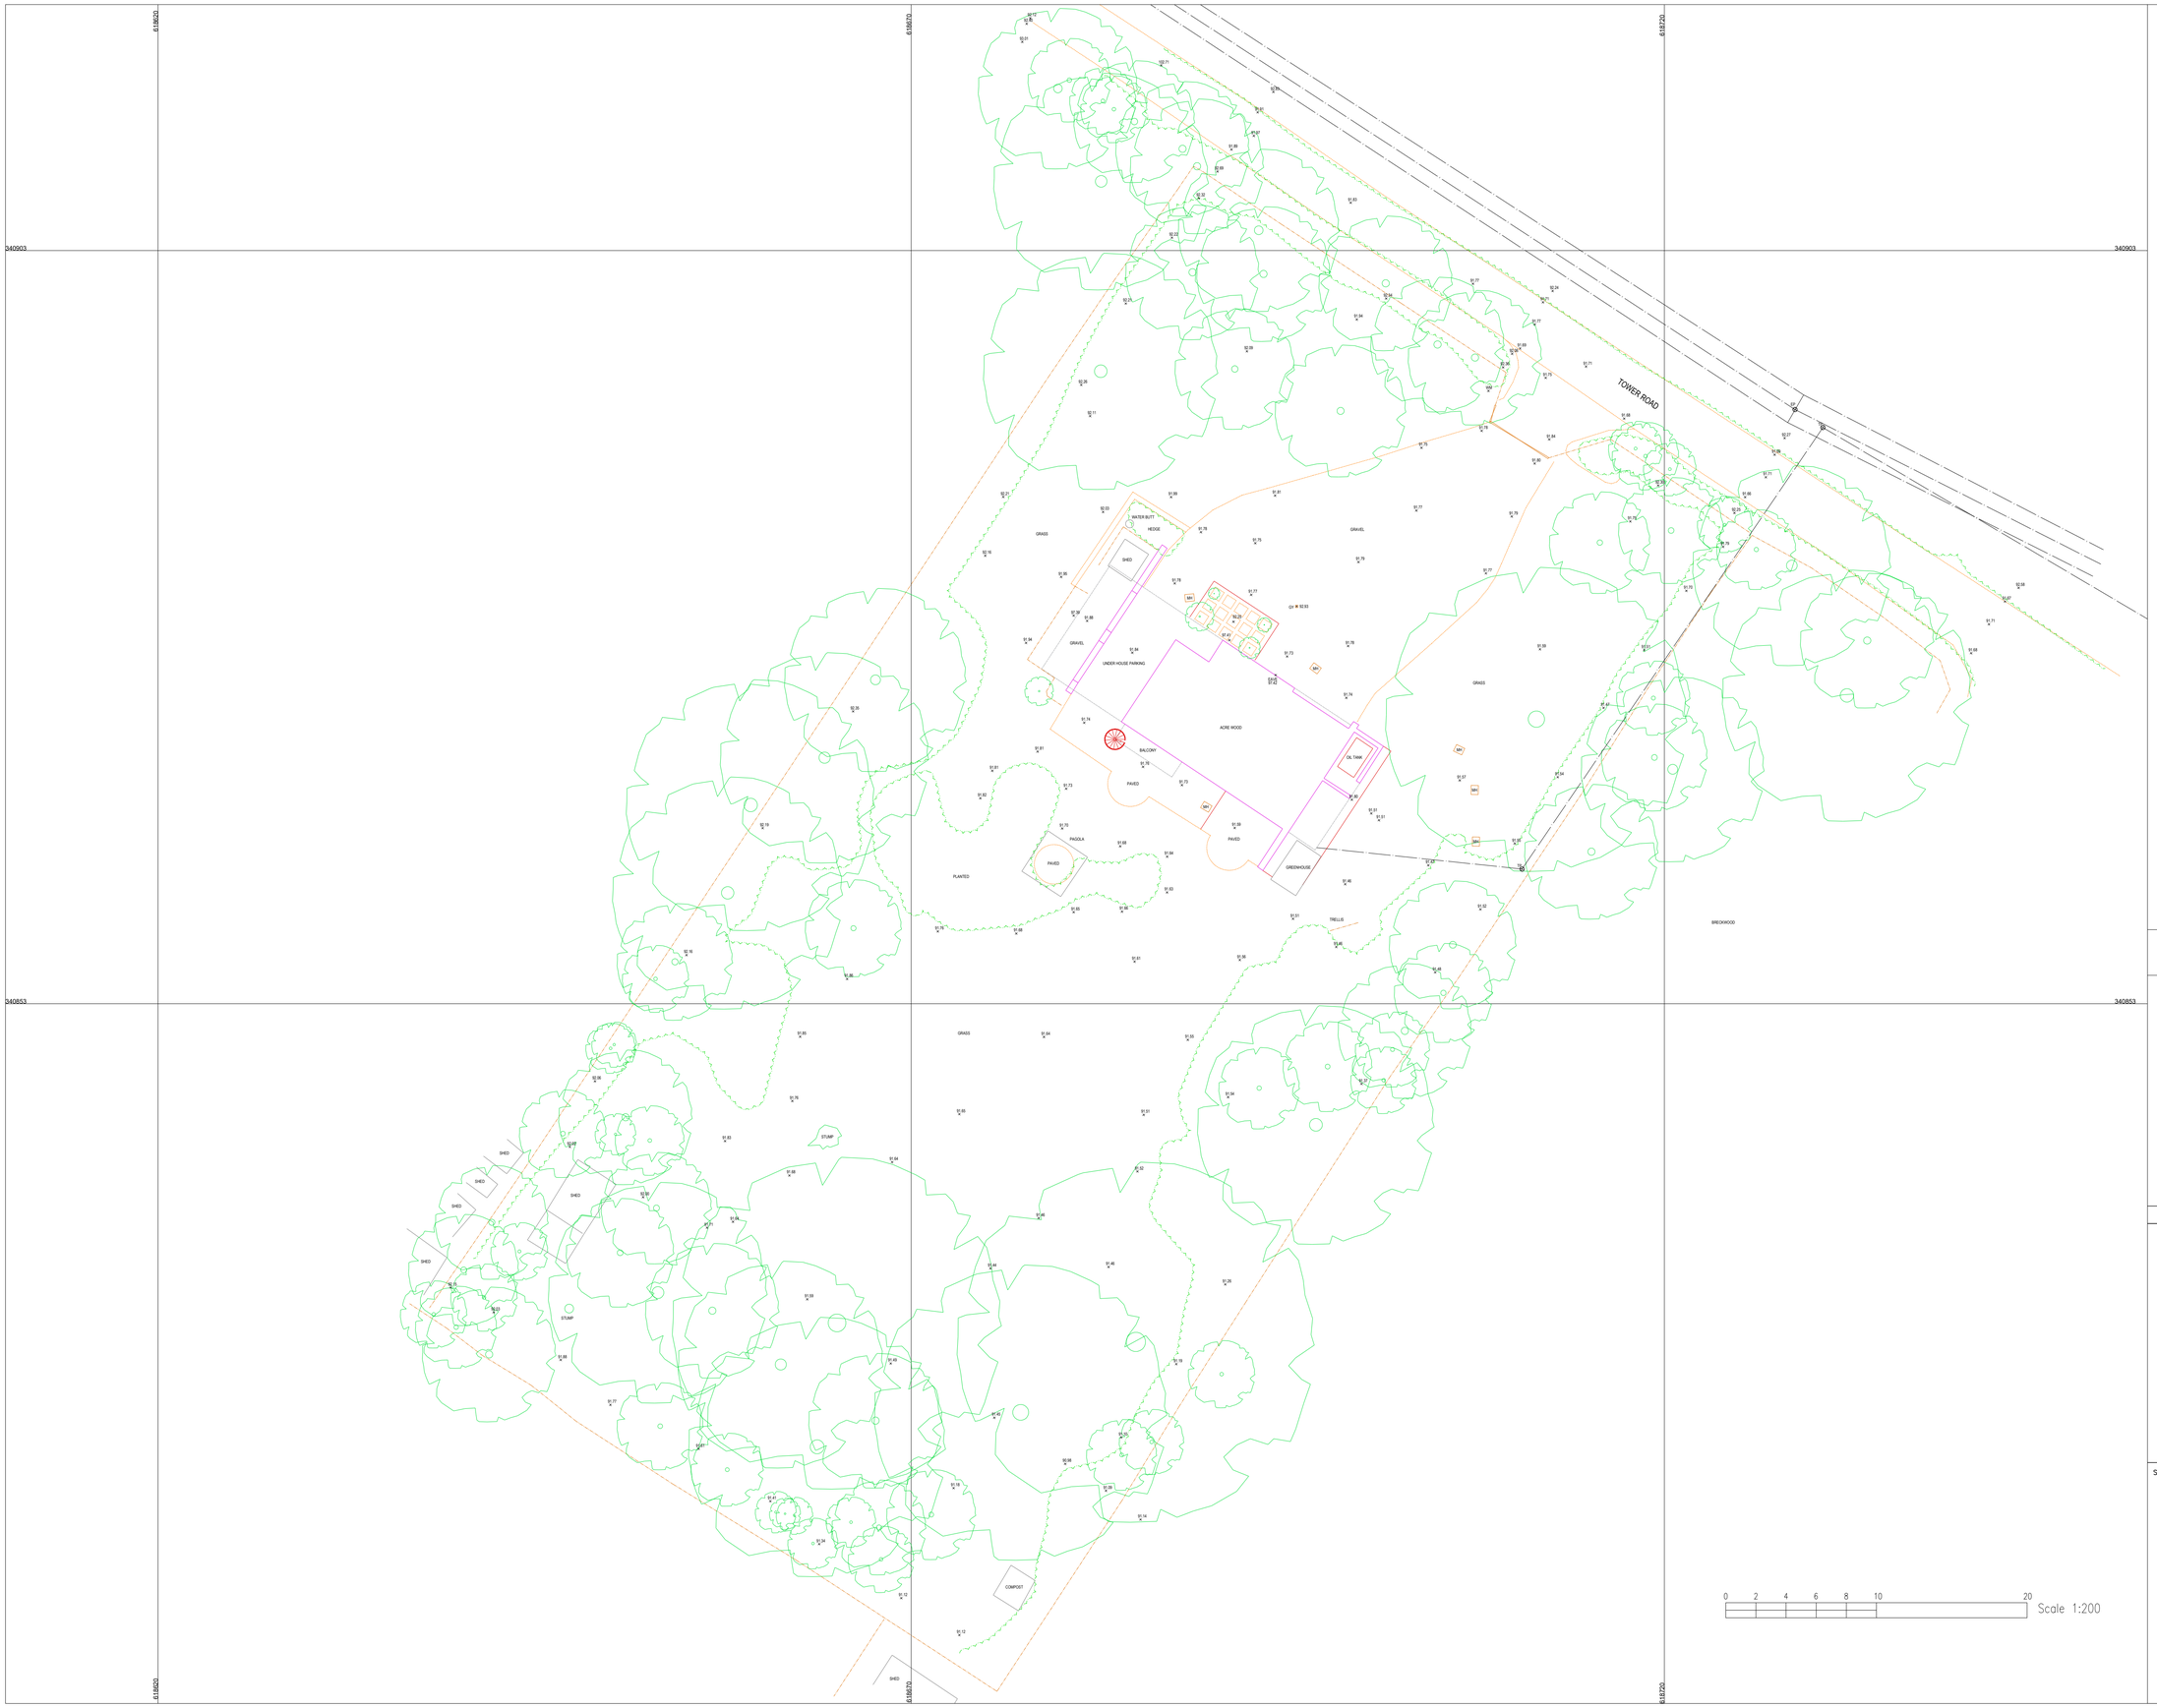

0 2 4 6 8 10 20
Scale 1:200

N

SURVEY TO ORDNANCE SURVEY
GPS DATUM AND GRID, USING
SMARTNET NRTK.

Co-Ordinates

ROTATED AROUND SINGLE GPS POINT

618695.587 340879.385 92.931

NOTE:- ALL KERB LEVELS ARE CHANNEL LEVELS

FENCE TYPES

B/W	Barbed Wire	C/P	Chestnut Paling	P/S	Palisade
C/B	Close Boarded	I/R	Iron Railing	P/W	Post & Wire
C/I	Corrugated Iron	I/W	Interwoven		
C/L	Chainlink	P/R	Post & Rail		

LEGEND

AV	Air Valve	MH	Manhole
BD	Bollard	MK	Marker
BH	Borehole	NP	Street Name Plate
CB	Cable Box	O/H	Overhead
CHY	Chimney	OSBM	Ordnance Bench Mark
CL	Cover Level	P	Post Or Pillar
CONC	Concrete	PM	Parking Meter
CTV	Cable Television	RE	Rodding Eye
DK	Drop Kerb	RS	Road Sign
DP	Down Pipe	SAP	Sapling
DR	Drain	SC	Stop Cock
ELC	Electricity	SL	Sump Level
EP	Electricity Pole	ST	Stop Tap
ER	Earth Rod	SV	Sluice Valve
FB	Flower Bed	TAR	Tarmac
FH	Fire Hydrant	TCB	Telephone Call Box
FP	Flag Pole	TL	Traffic Lights
GY	Gully	TP	Telegraph Pole
GP	Gate Post	TV	Television Box
GV	Gas Valve	UTL	Unable to lift
IC	Inspection Cover	VP	Vent Pipe
IL	Invert Level	WL	Water Level
JB	Junction Box	WM	Water Meter
KO	Kerb Outlet	WO	Wash Out
LB	Letter Box		
LP	Lamp Post		

Banking
Hedge
Tree
Bush
Gate
O/H Electric
O/H Telecom
S1 Control Station

Drawn by:- JT Surveyed by:- JT Checked by:- PR

Date: June 2022

Scale:- 1:200

Drawing Number: ALS9476/200/01 Topographical

Client: FAL-Architects

Project: Acre Wood
Tower Road
West Runton
Norfolk

Surveyed By:-

EST 1976 ALS
Anglia Land Surveys Ltd

Norfolk Office:
30 Gardyn Croft
Taverham
Norwich NR8 6UZ

Suffolk Office:
143 Denmark Road
Beccles
Suffolk NR34 9DW

Tel: (01603) 749600
e-mail: mail@als-surveys.com
Website: www.als-surveys.com

QMS ISO 9001 REGISTERED FIRM