Written dimensions on these drawings shall take precedence over scaled dimensions. Contractors shall verify and be responsible for all dimensions and conditions on the project and Airedale Architects must be notified of any variations from the dimensions and conditions shown by these drawings prior to commencement of any work. All contractors are deemed to have made themselves aware of site conditions prior to entering into any contract.

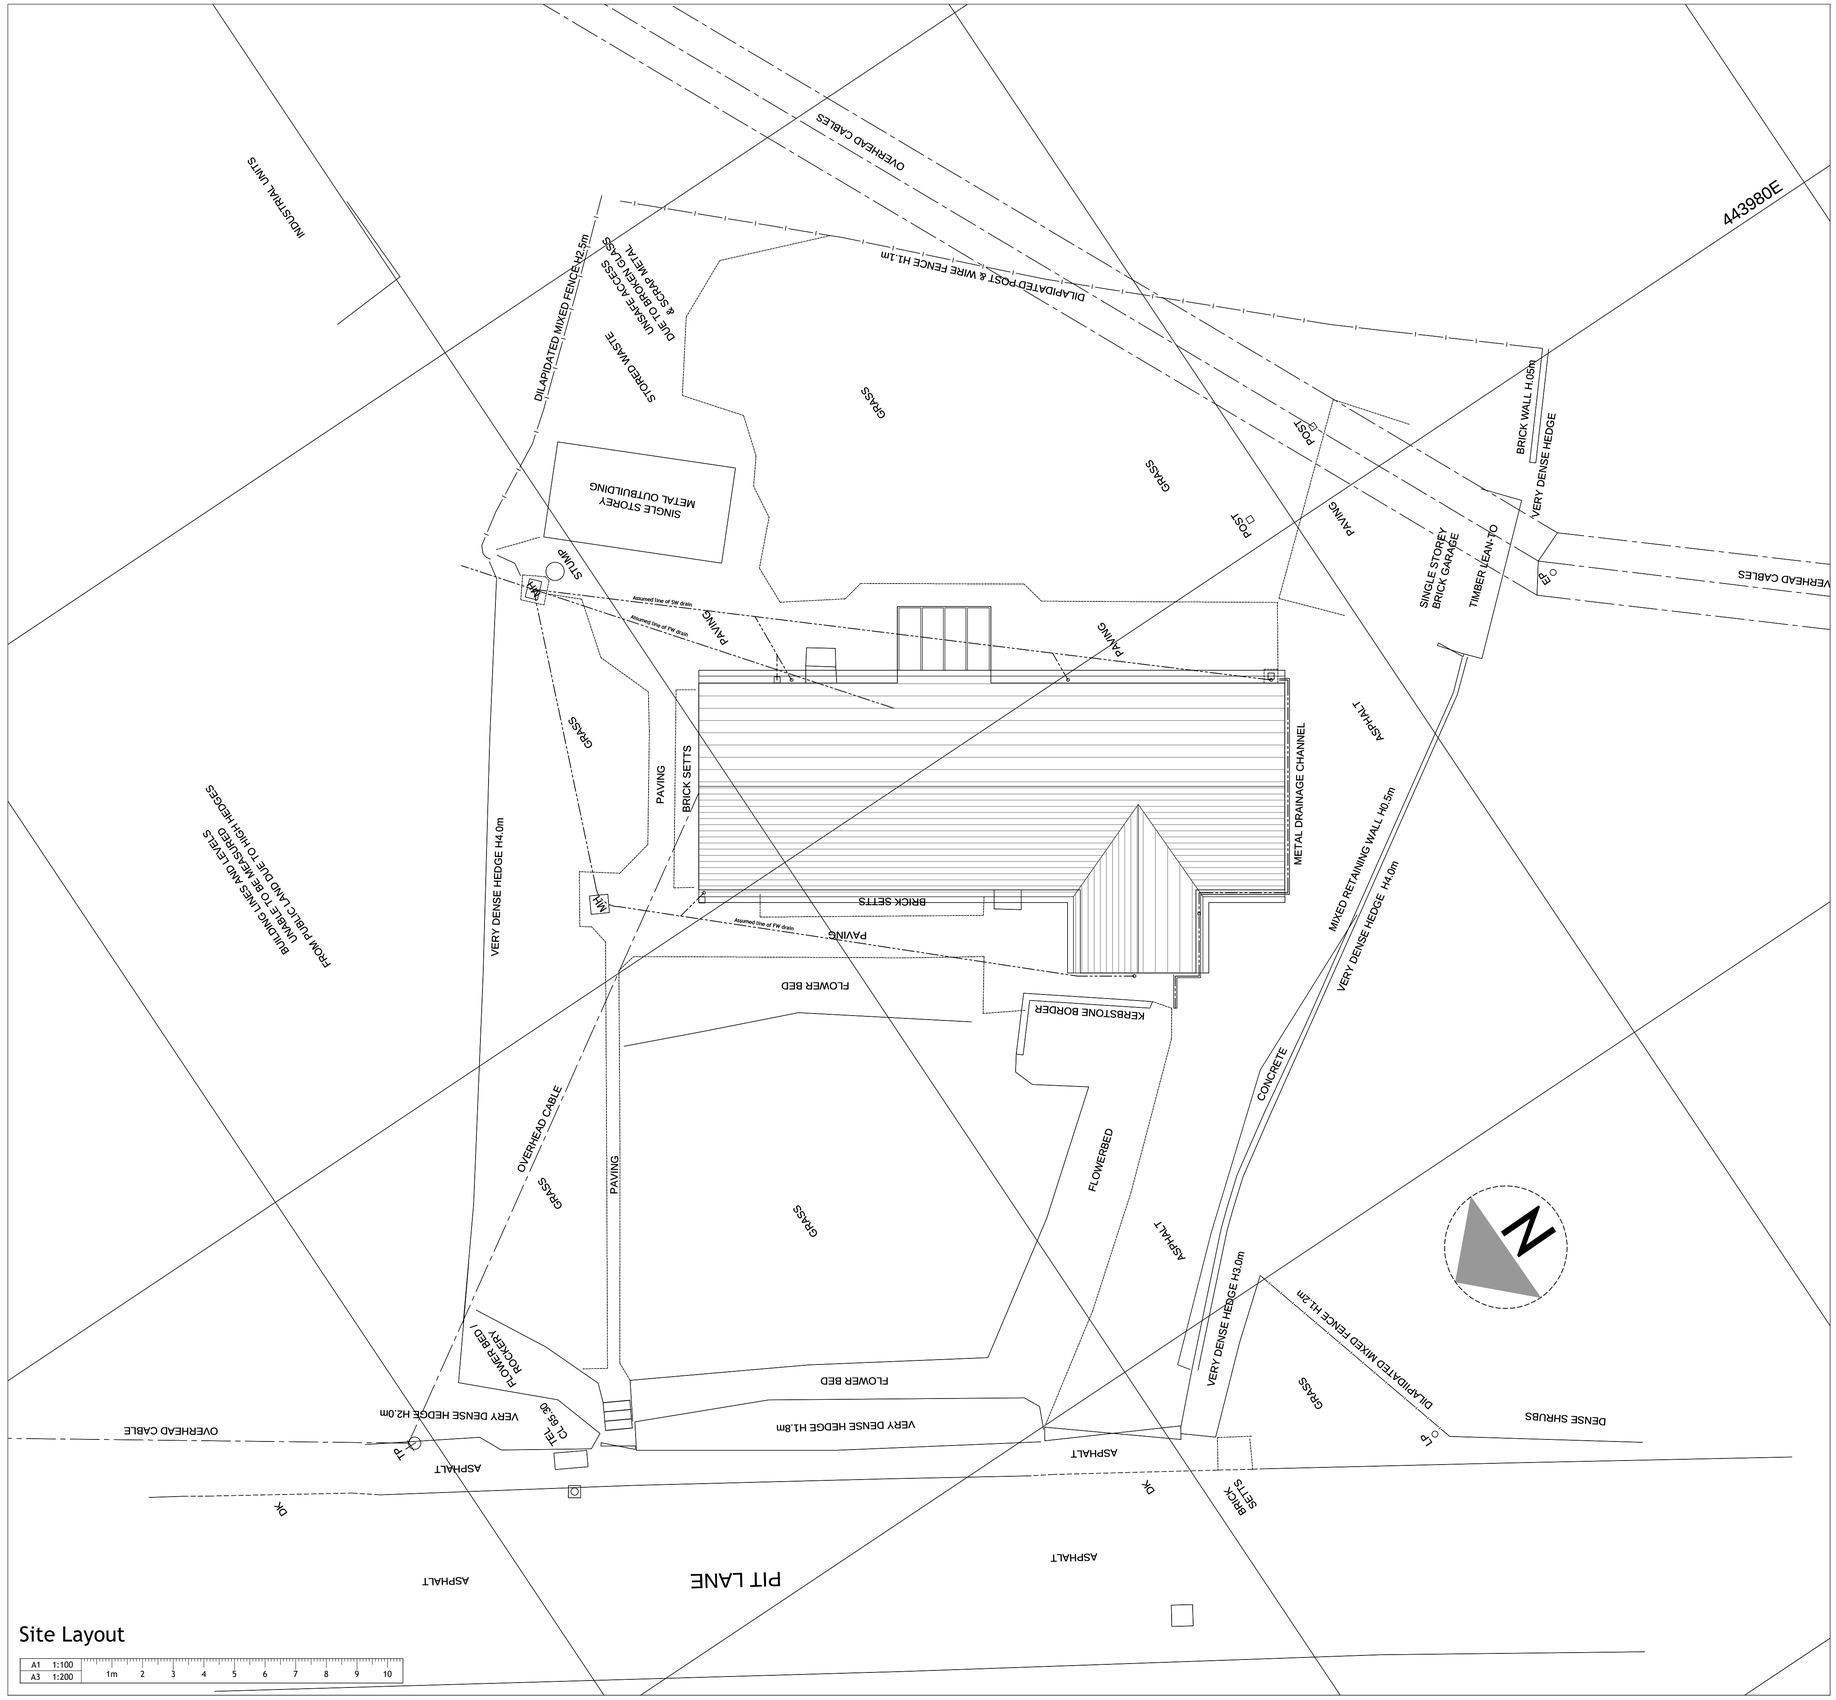

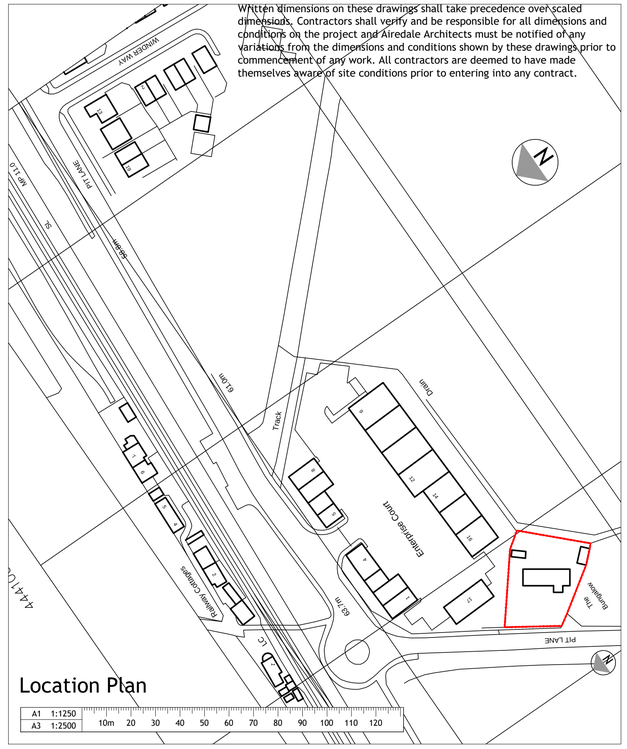

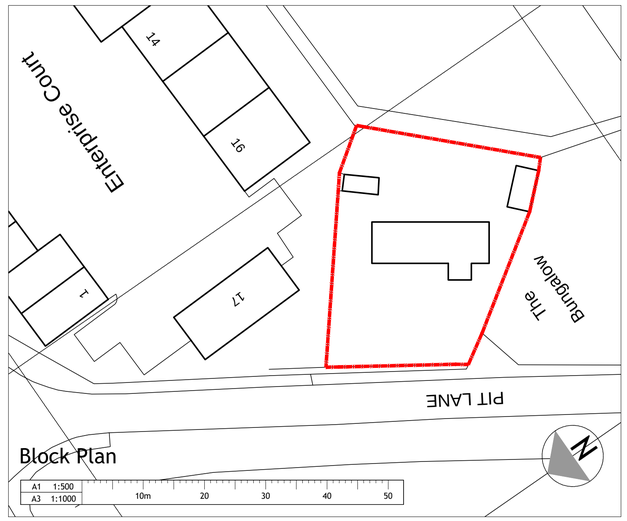

REV	DESCRIPTION	DATE	DRAWN
A	UPDATED FOR PLANNING SUBMISSION	07.07.23	ML

airedalearchitects
5A Chapel Lane, Bingley, BD16 2NG 01274 551140
office@airedalearchitects.com www.airedalearchitects.com

CLIENT	Mr Clarke
ADDRESS	The Bungalow, Pit Lane Micklefield, Leeds, LS25 4BU
PROJECT	Aids and Adaptations
DRAWING	Site and Location Plans

DRAWN	AM	DATE	Feb 2023	SCALE	1:100@A1

DWG No.	2331/01A
STATUS	EXISTING