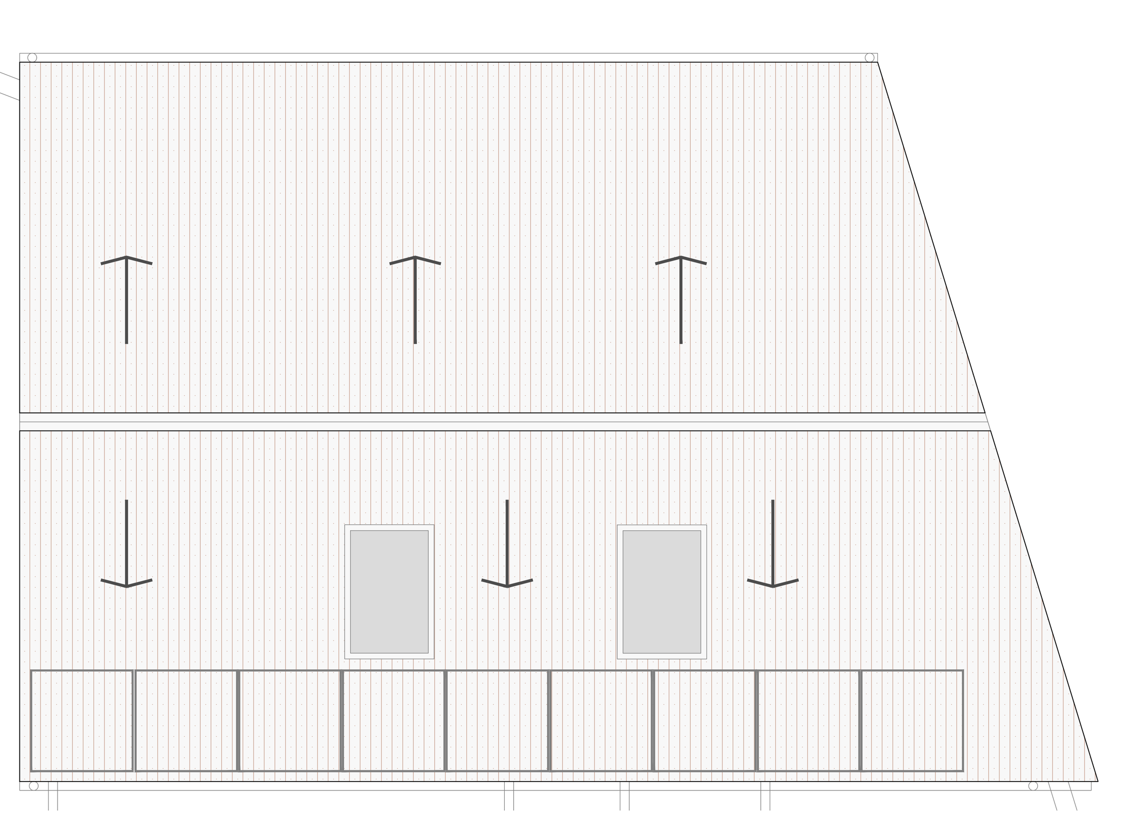

PROPOSED ROOF PLAN *(1:50@A0)*

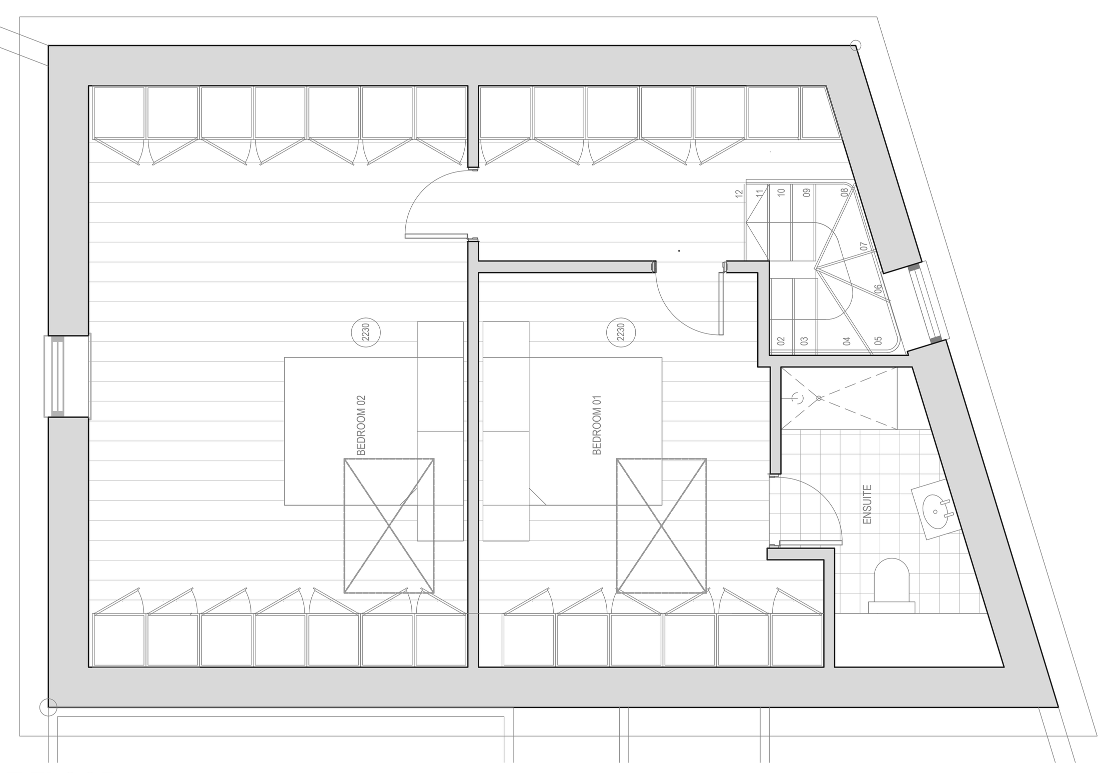

PROPOSED FIRST FLOOR *(1:50@A0)*

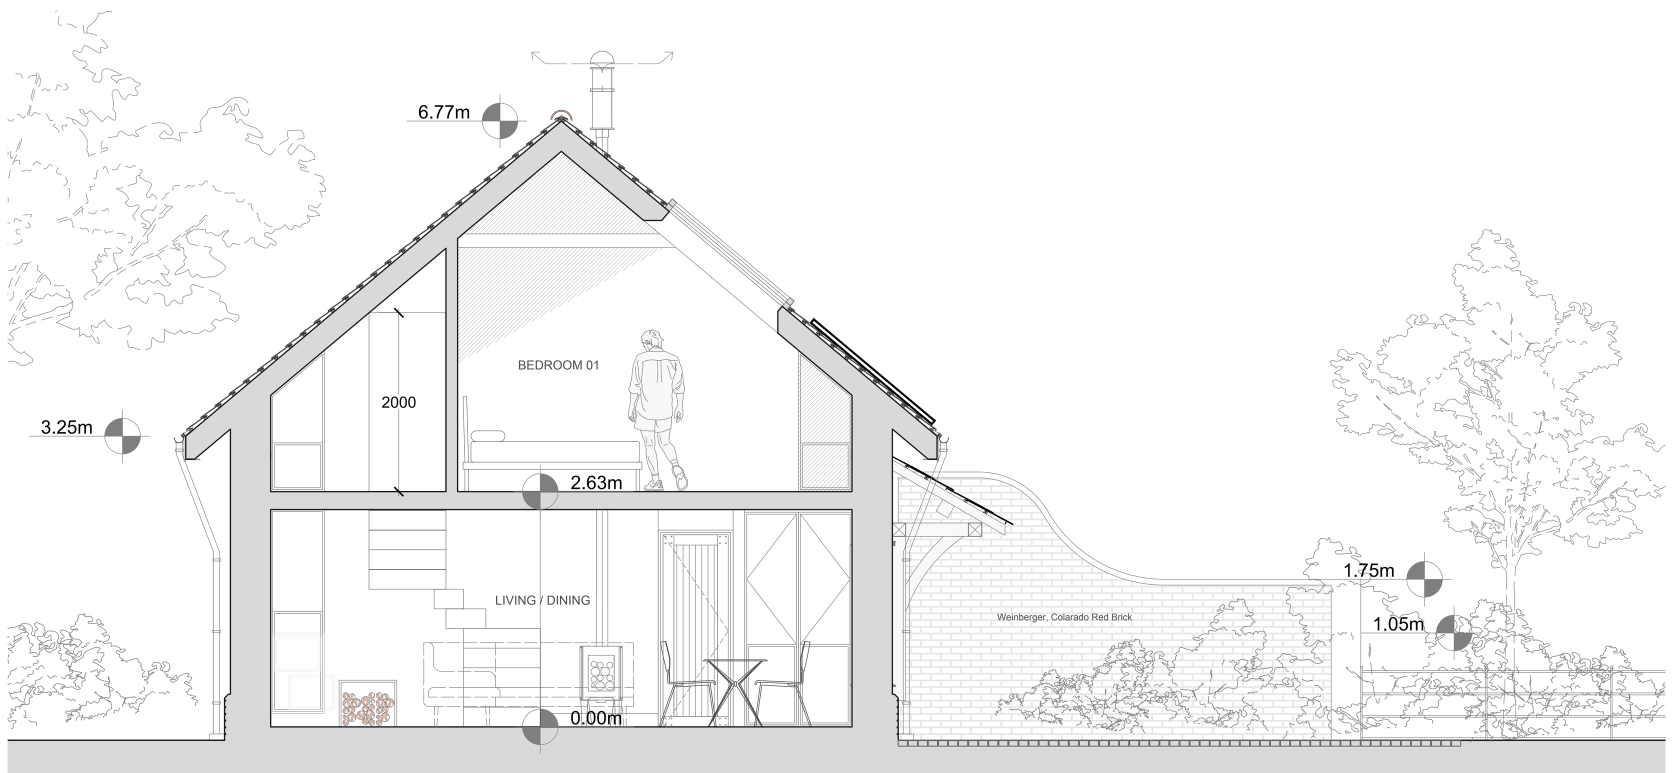

PROPOSED SECTION DD - THROUGH ANNEXE *(1:50@A0)*

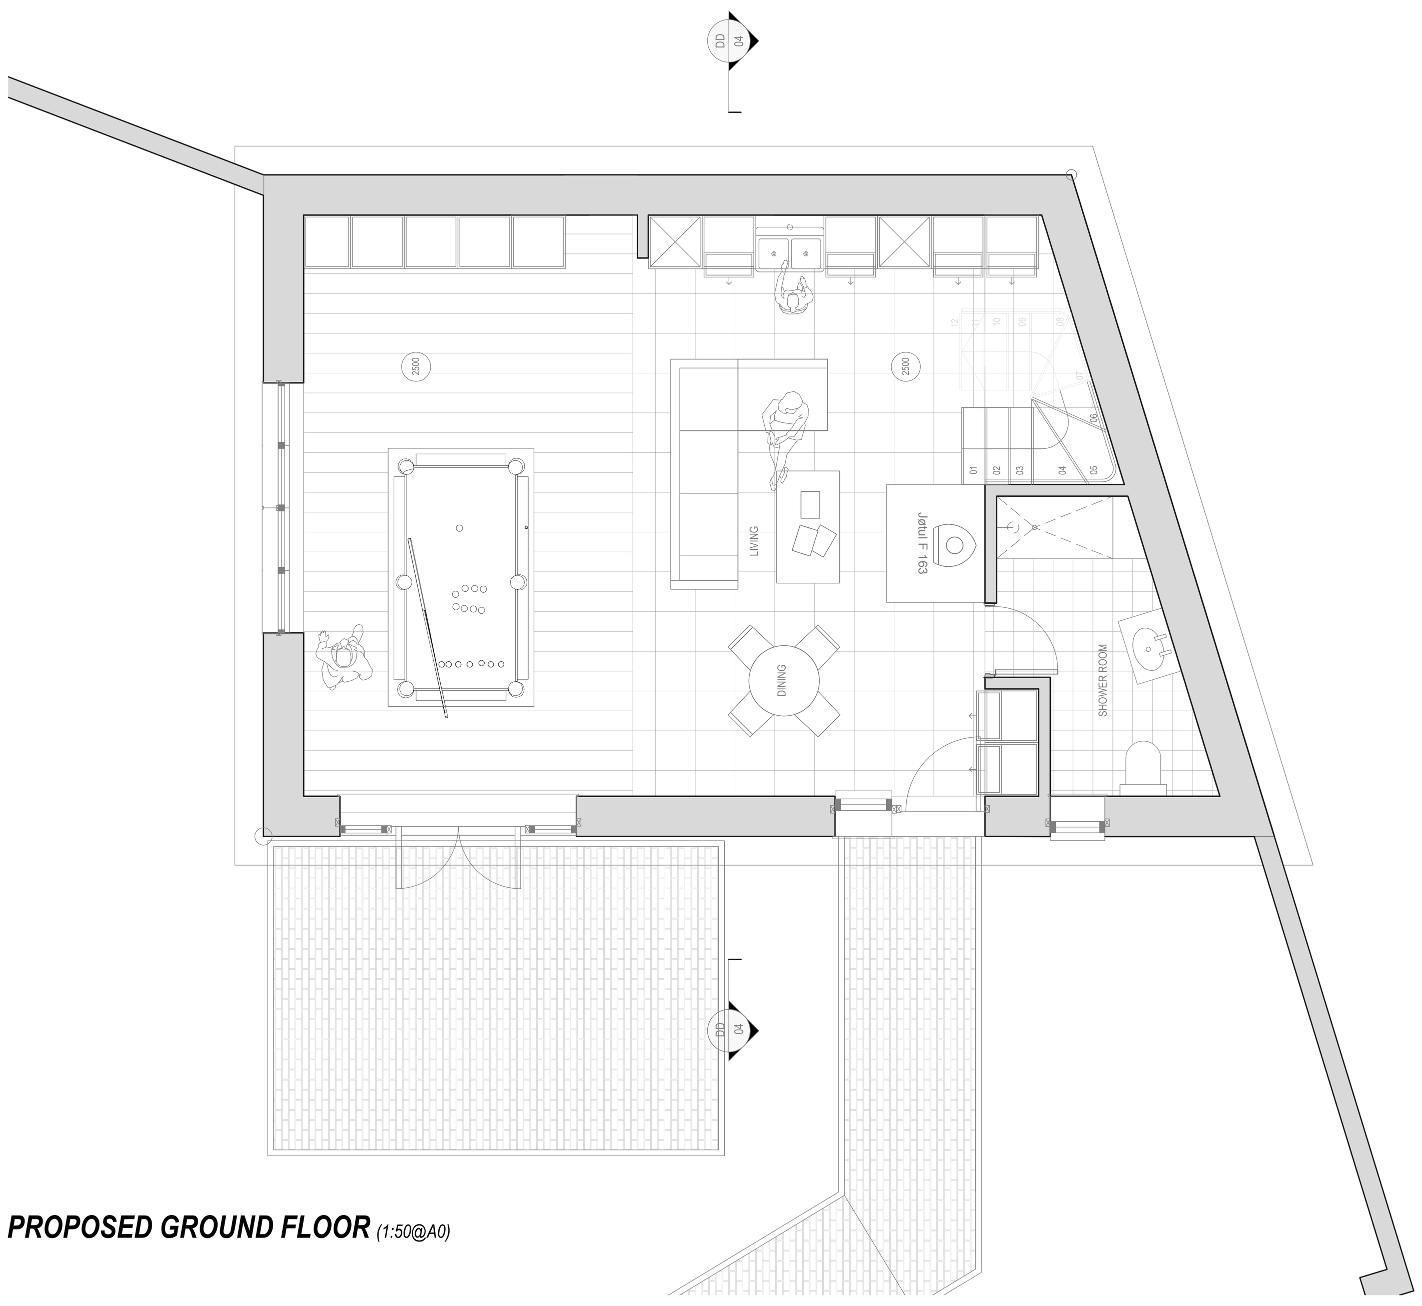

PROPOSED GROUND FLOOR *(1:50@A0)*

KEY PLAN

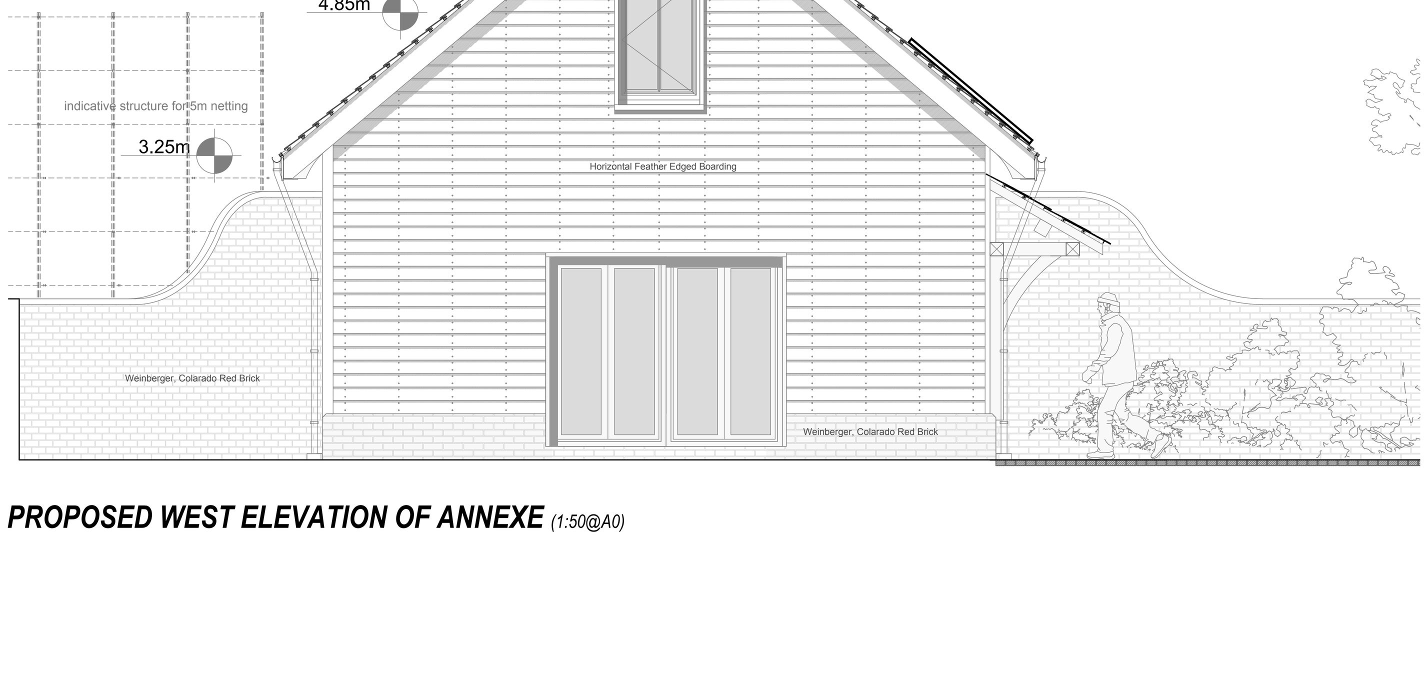

PROPOSED WEST ELEVATION OF ANNEXE *(1:50@A0)*

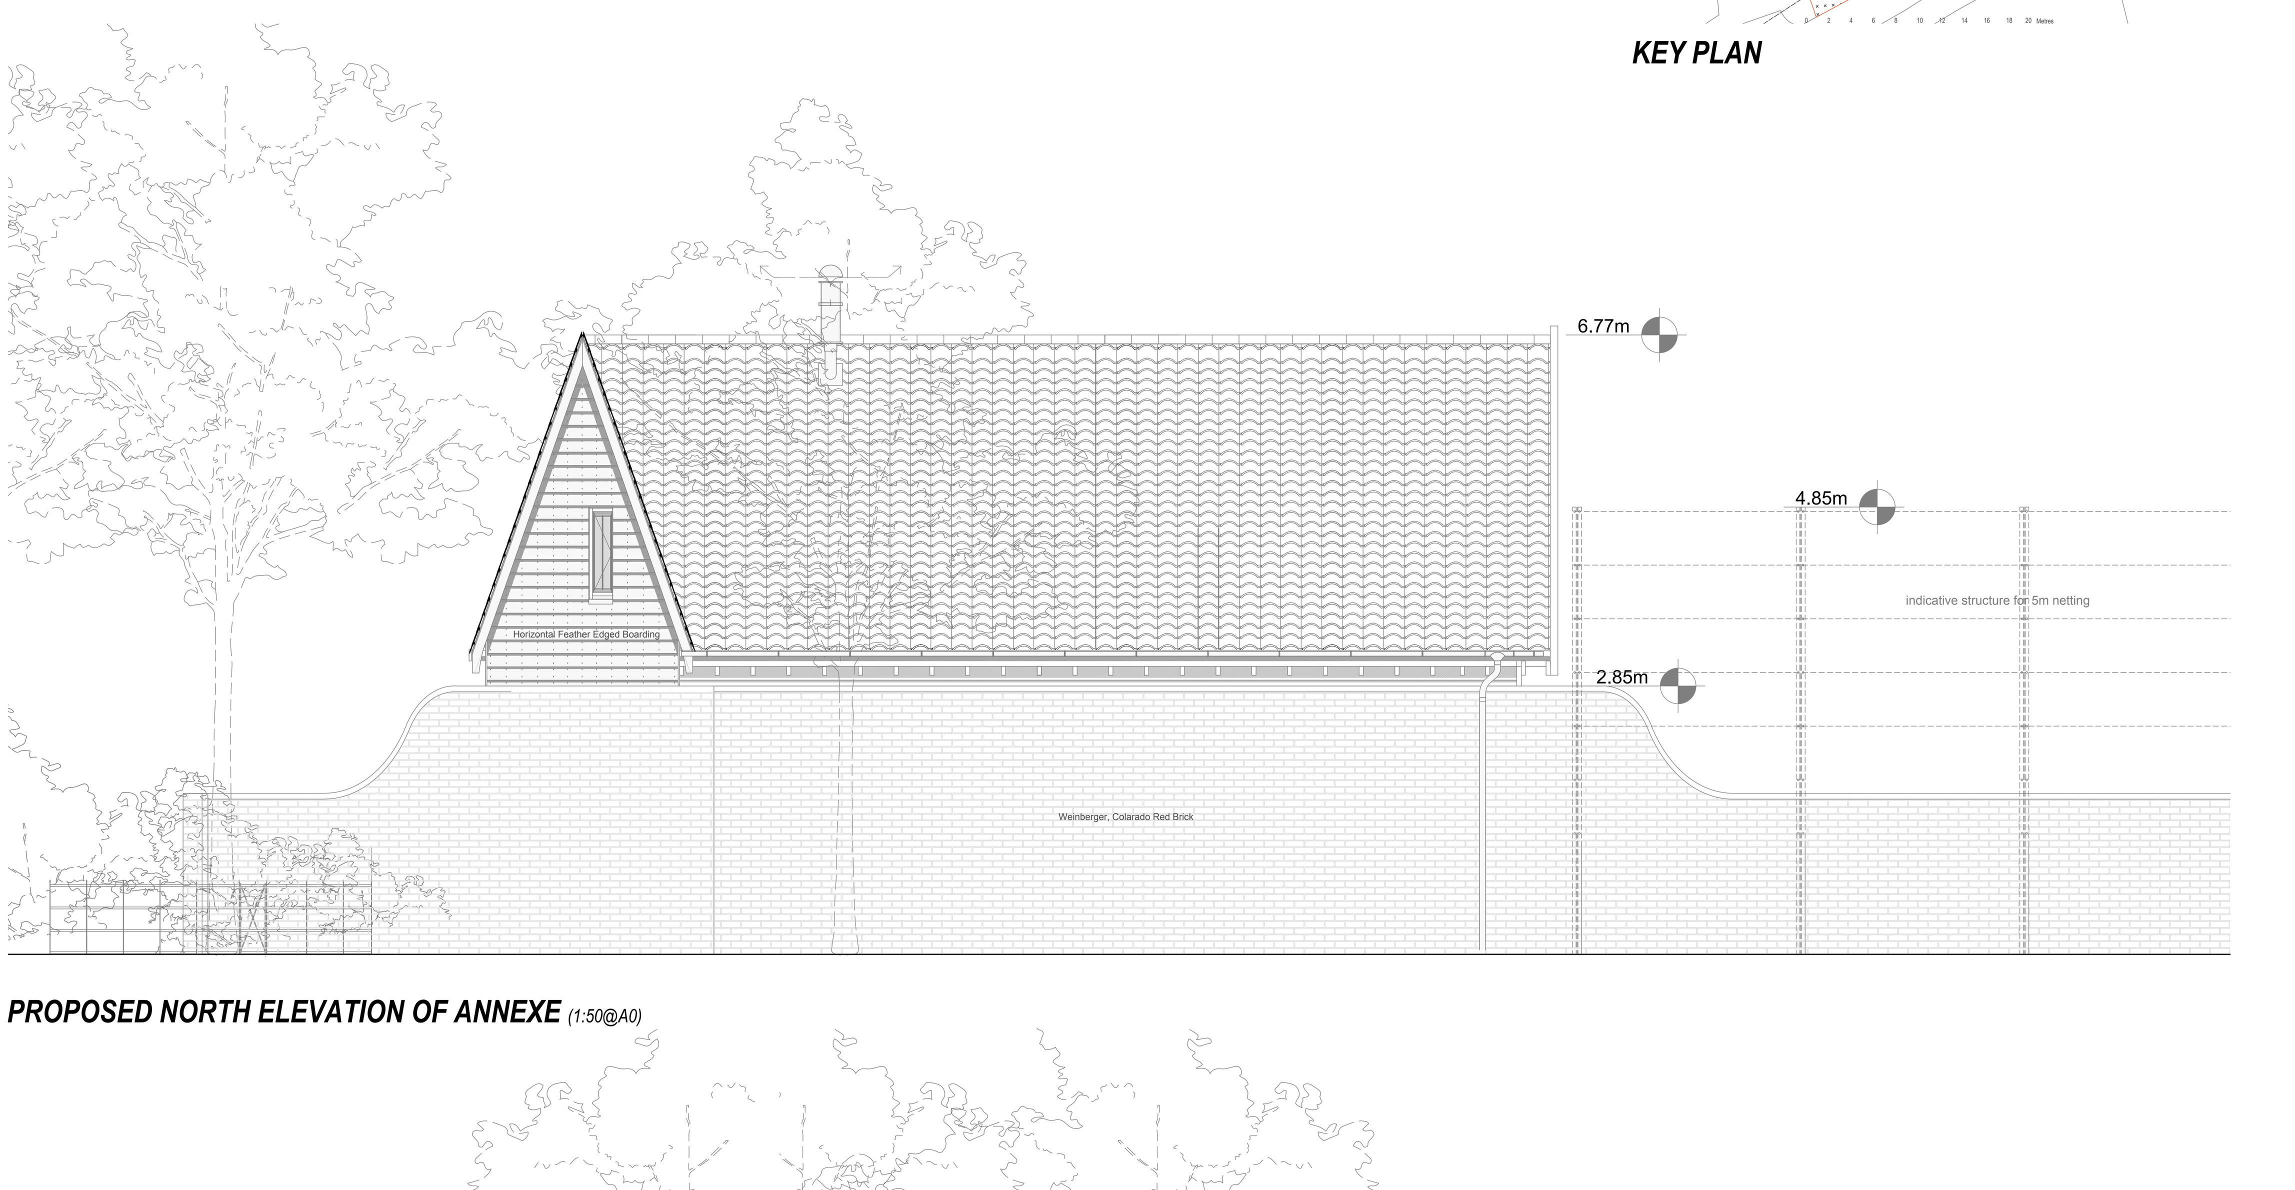

PROPOSED NORTH ELEVATION OF ANNEXE *(1:50@A0)*

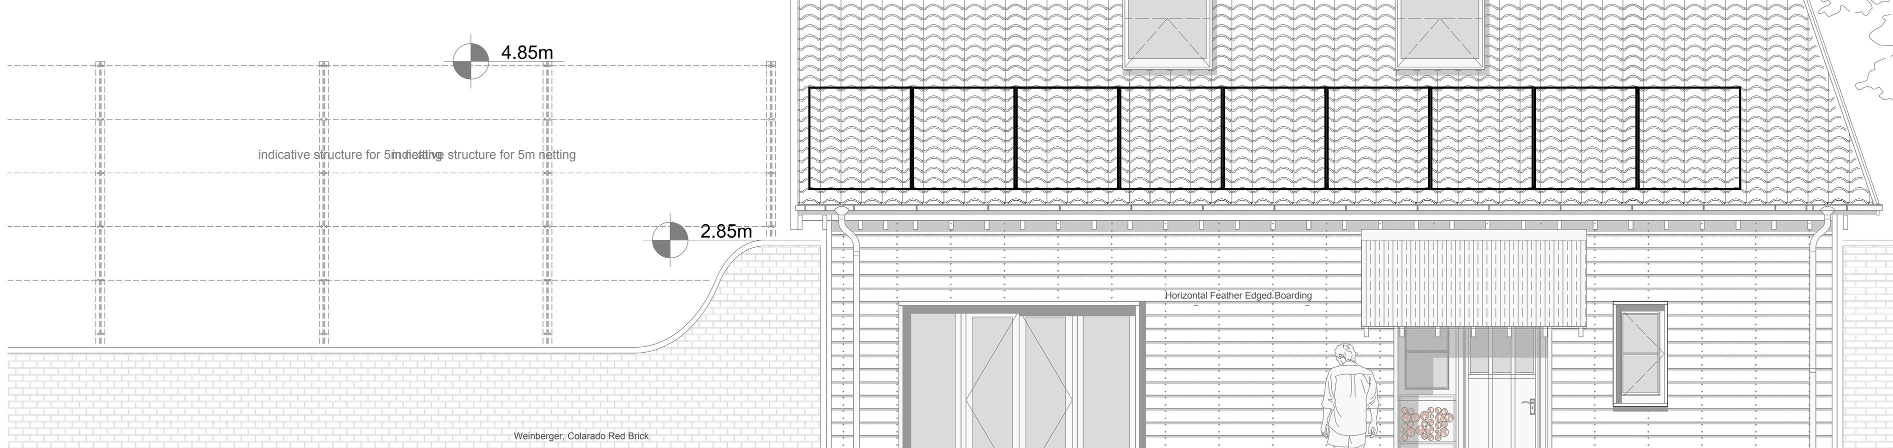

PROPOSED SOUTH ELEVATION OF ANNEXE *(1:50@A0)*

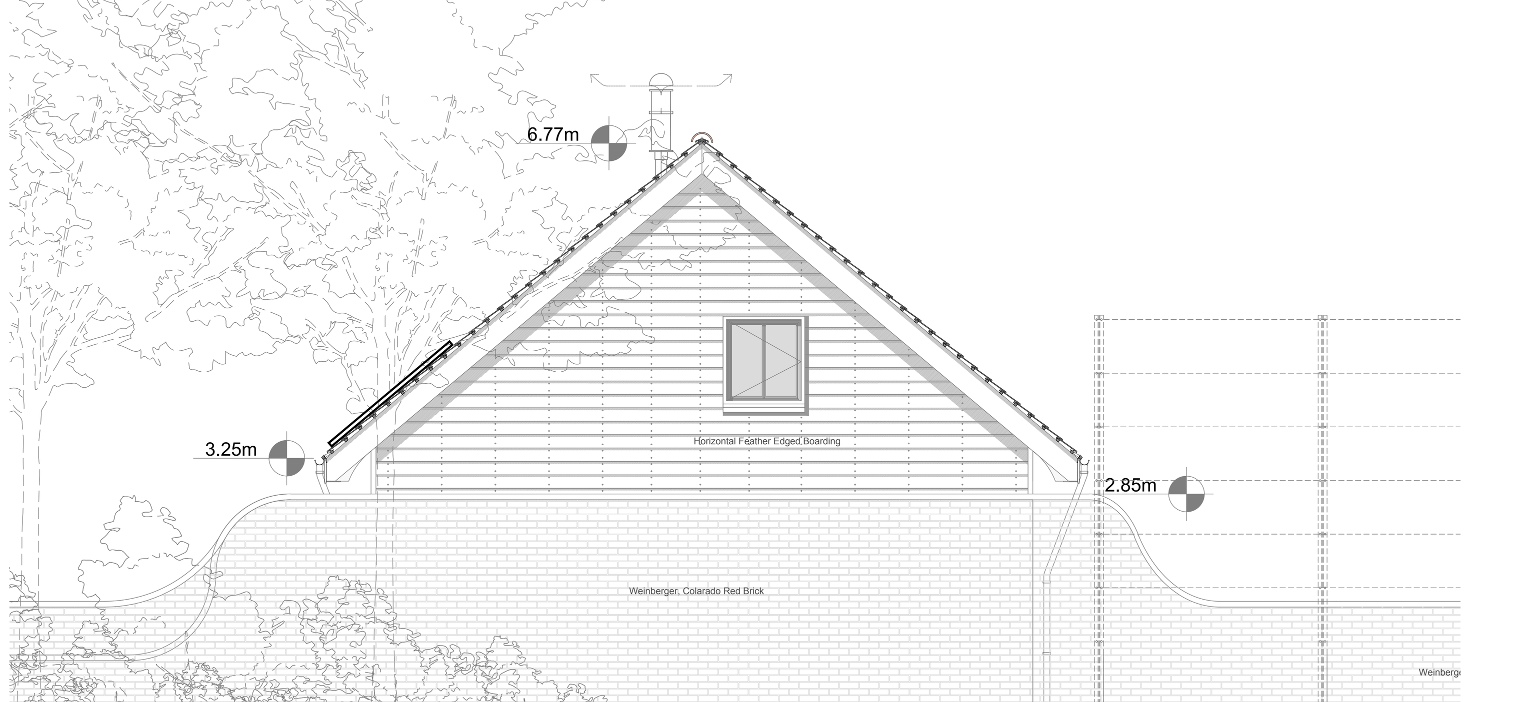

PROPOSED EAST ELEVATION OF ANNEXE *(1:50@A0)*

DRAWN BY MGW

T. 07464 232036 / 01728 621502
E. matt.g.witts@gmail.com

No. 19 The Green, Saxtead
SUFFOLK. IP13 9QE

job title	job number
Newbuild - Moats Tye - Stowmarket	JB-0051
drawing title / location	**date**
ANNEXE BARN - PROPOSED PLANS / SECTION DD & ELEVATIONS	10/07/2023
scale 1:50 @ A0	
drawing number	**revision**
JB-0051-005	July 2023

N

Notes:
1. Do not scale from this drawing.
2. All dimensions to be checked on site by the contractor and such dimensions to be his responsibility.

rev	dd/mm/yy	revision notes

1. THESE DRAWINGS INDICATE IN GENERAL THE PROJECT IN TERMS OF ARCHITECTURAL DESIGN INTENT, THE DIMENSIONS OF THE BUILDING, THE MAJOR ARCHITECTURAL ELEMENTS AND TYPE OF STRUCTURAL,MECHANICAL AND ELECTRICAL SYSTEMS. THE DRAWINGS DO NOT NECESSARILY INDICATE OR DESCRIBE ALL WORK REQUIRED FOR FULL PERFORMANCE AND COMPLETION OF THE REQUIREMENTS OF THE CONTRACT DOCUMENTS. AS INDICATED OR DESCRIBED, THE CONTRACTOR SHALL FURNISH ALL ITEMS REQUIRED FOR THE PROPER EXECUTION AND COMPLETION OF THE WORK.
2. THE CONTRACTOR SHALL COORDINATE ALL MECHANICAL FLOOR/WALL SLEEVES AND SHAFTS IN CONCRETE SLABS/WALLS WITH MECHANICAL, PLUMBING, FIRE PROTECTION, ELECTRICAL, STRUCTURAL AND ARCHITECTURAL DRAWINGS AND DISCREPANCIES, IF ANY, TO BE BROUGHT TO NOTICE OF THE ENGINEER PRIOR TO EXECUTION OF WORK.
3. THE CONTRACTOR SHALL CONDUCT HIS OWN SITE SURVEY OF THE EXISTING GROUND AND CURB ELEVATIONS (LEVELS) AND REPORT ACTUAL ELEVATIONS (LEVELS) TO THE ENGINEER.
4. CONTRACTOR'S SHOP DRAWINGS SHOULD INDICATE ACTUAL ELEVATIONS (LEVELS).
5. ALL ELEVATIONS (LEVELS) ARE IN METERS.
6. ALL DIMENSIONS ARE IN MM AND ANGLES IN DEGREES UNLESS OTHERWISE NOTED.
7. ONLY WRITTEN DIMENSIONS IN ALL CASES SHALL BE FOLLOWED.
8. ALL EXISTING OR PROPOSED ELEVATIONS (LEVELS) AND DIMENSIONS, ON SITE AND ON DRAWINGS MUST BE CHECKED AND VERIFIED BY THE CONTRACTOR BEFORE THE PREPARATION OF SHOP DRAWINGS OR COMMENCEMENT OF ANY ITEM OF WORK ON THE SITE.
9. ARCHITECTURAL DRAWINGS MUST ALWAYS BE READ IN CONJUNCTION WITH ALL OTHER RELEVANT SERVICES DRAWINGS AND CONTRACT DOCUMENTS. ANY DISCREPANCY BETWEEN THESE DRAWINGSAND DOCUMENTS SHOULD BE REPORTED TO THE ENGINEER FOR CLARIFICATION AND VERIFICATION.

NOTES: