As Proposed Plans

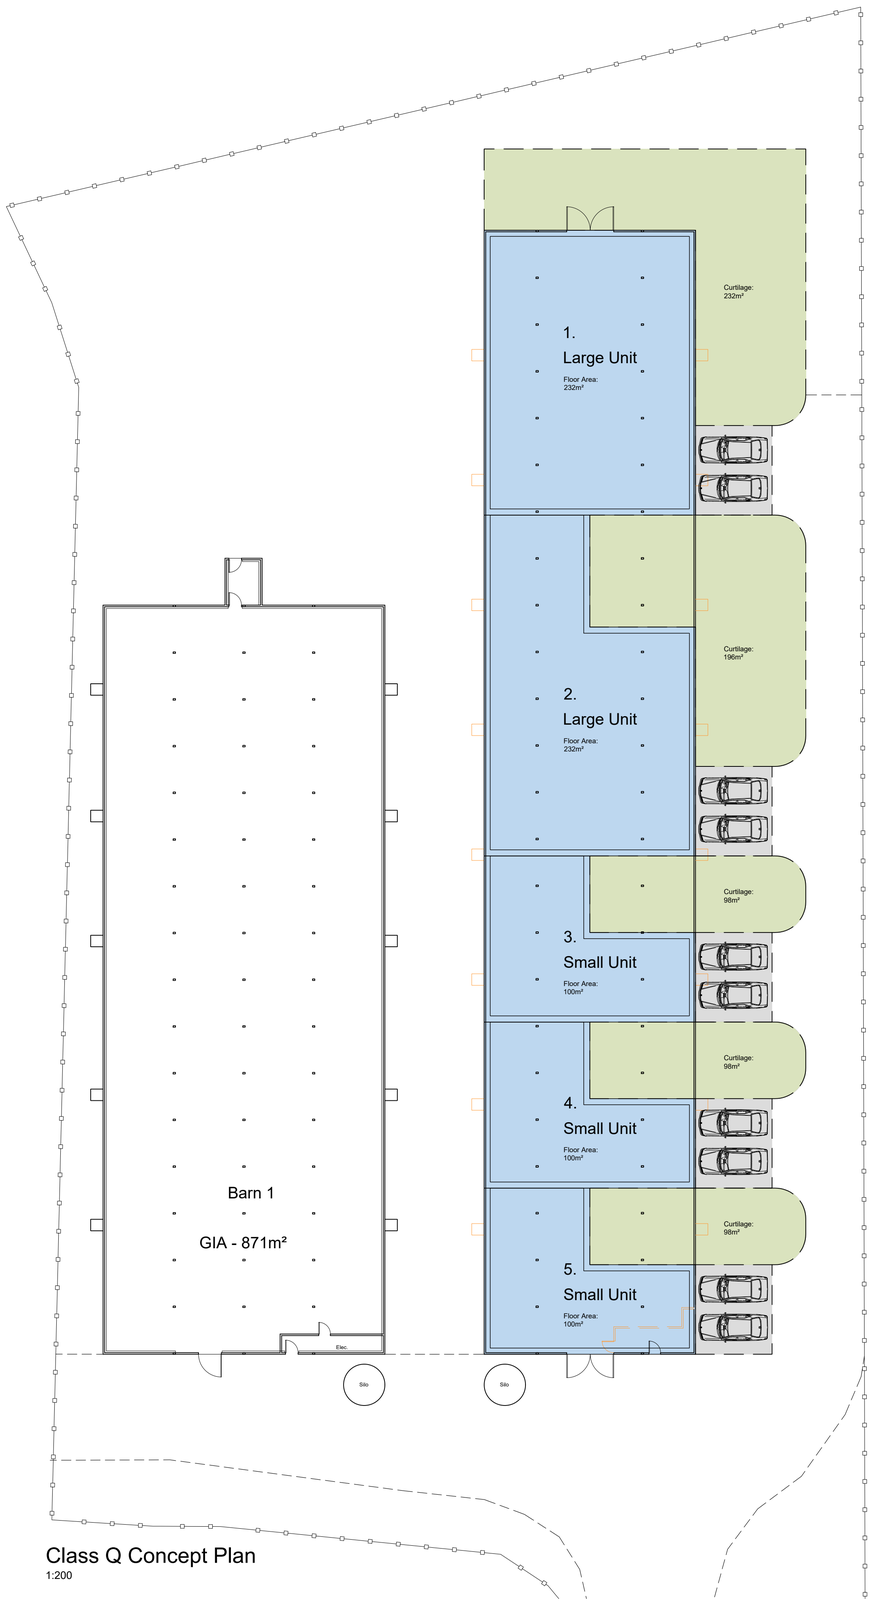

Class Q Concept Plan
1:200

Ground Floor Plan
1:200

NOTES

REV	DATE	DRWN	CHKD	REVISION DETAILS
A	25/01/22	HB	ARW	Planning Issue

PROJECT TITLE
Re-development of
Glen Garry Farm, Fen Road, Ruskington,
Lincolnshire, NG34 9TH

CLIENT
Stonegate Agriculture Ltd.

DRAWING TITLE
As Proposed
Plans

© Harrison & Pitt Architects Ltd

DRAWING STATUS
PLANNING

DRAWING No.
2312-020

REVISION
A

SCALE : 1:200 @ A1
DATE : December 2021
DRAWN : ARW
CHECKED : ARW

0 5 10 15m

HPA CHARTERED ARCHITECTS
29 CASTLE HILL, LANCASTER LA1 1YN
☎ 01524 32479
✉ hpa@hpa.ltd
www.hpa.ltd

DO NOT SCALE SITE DIMENSIONS FROM THIS DRAWING