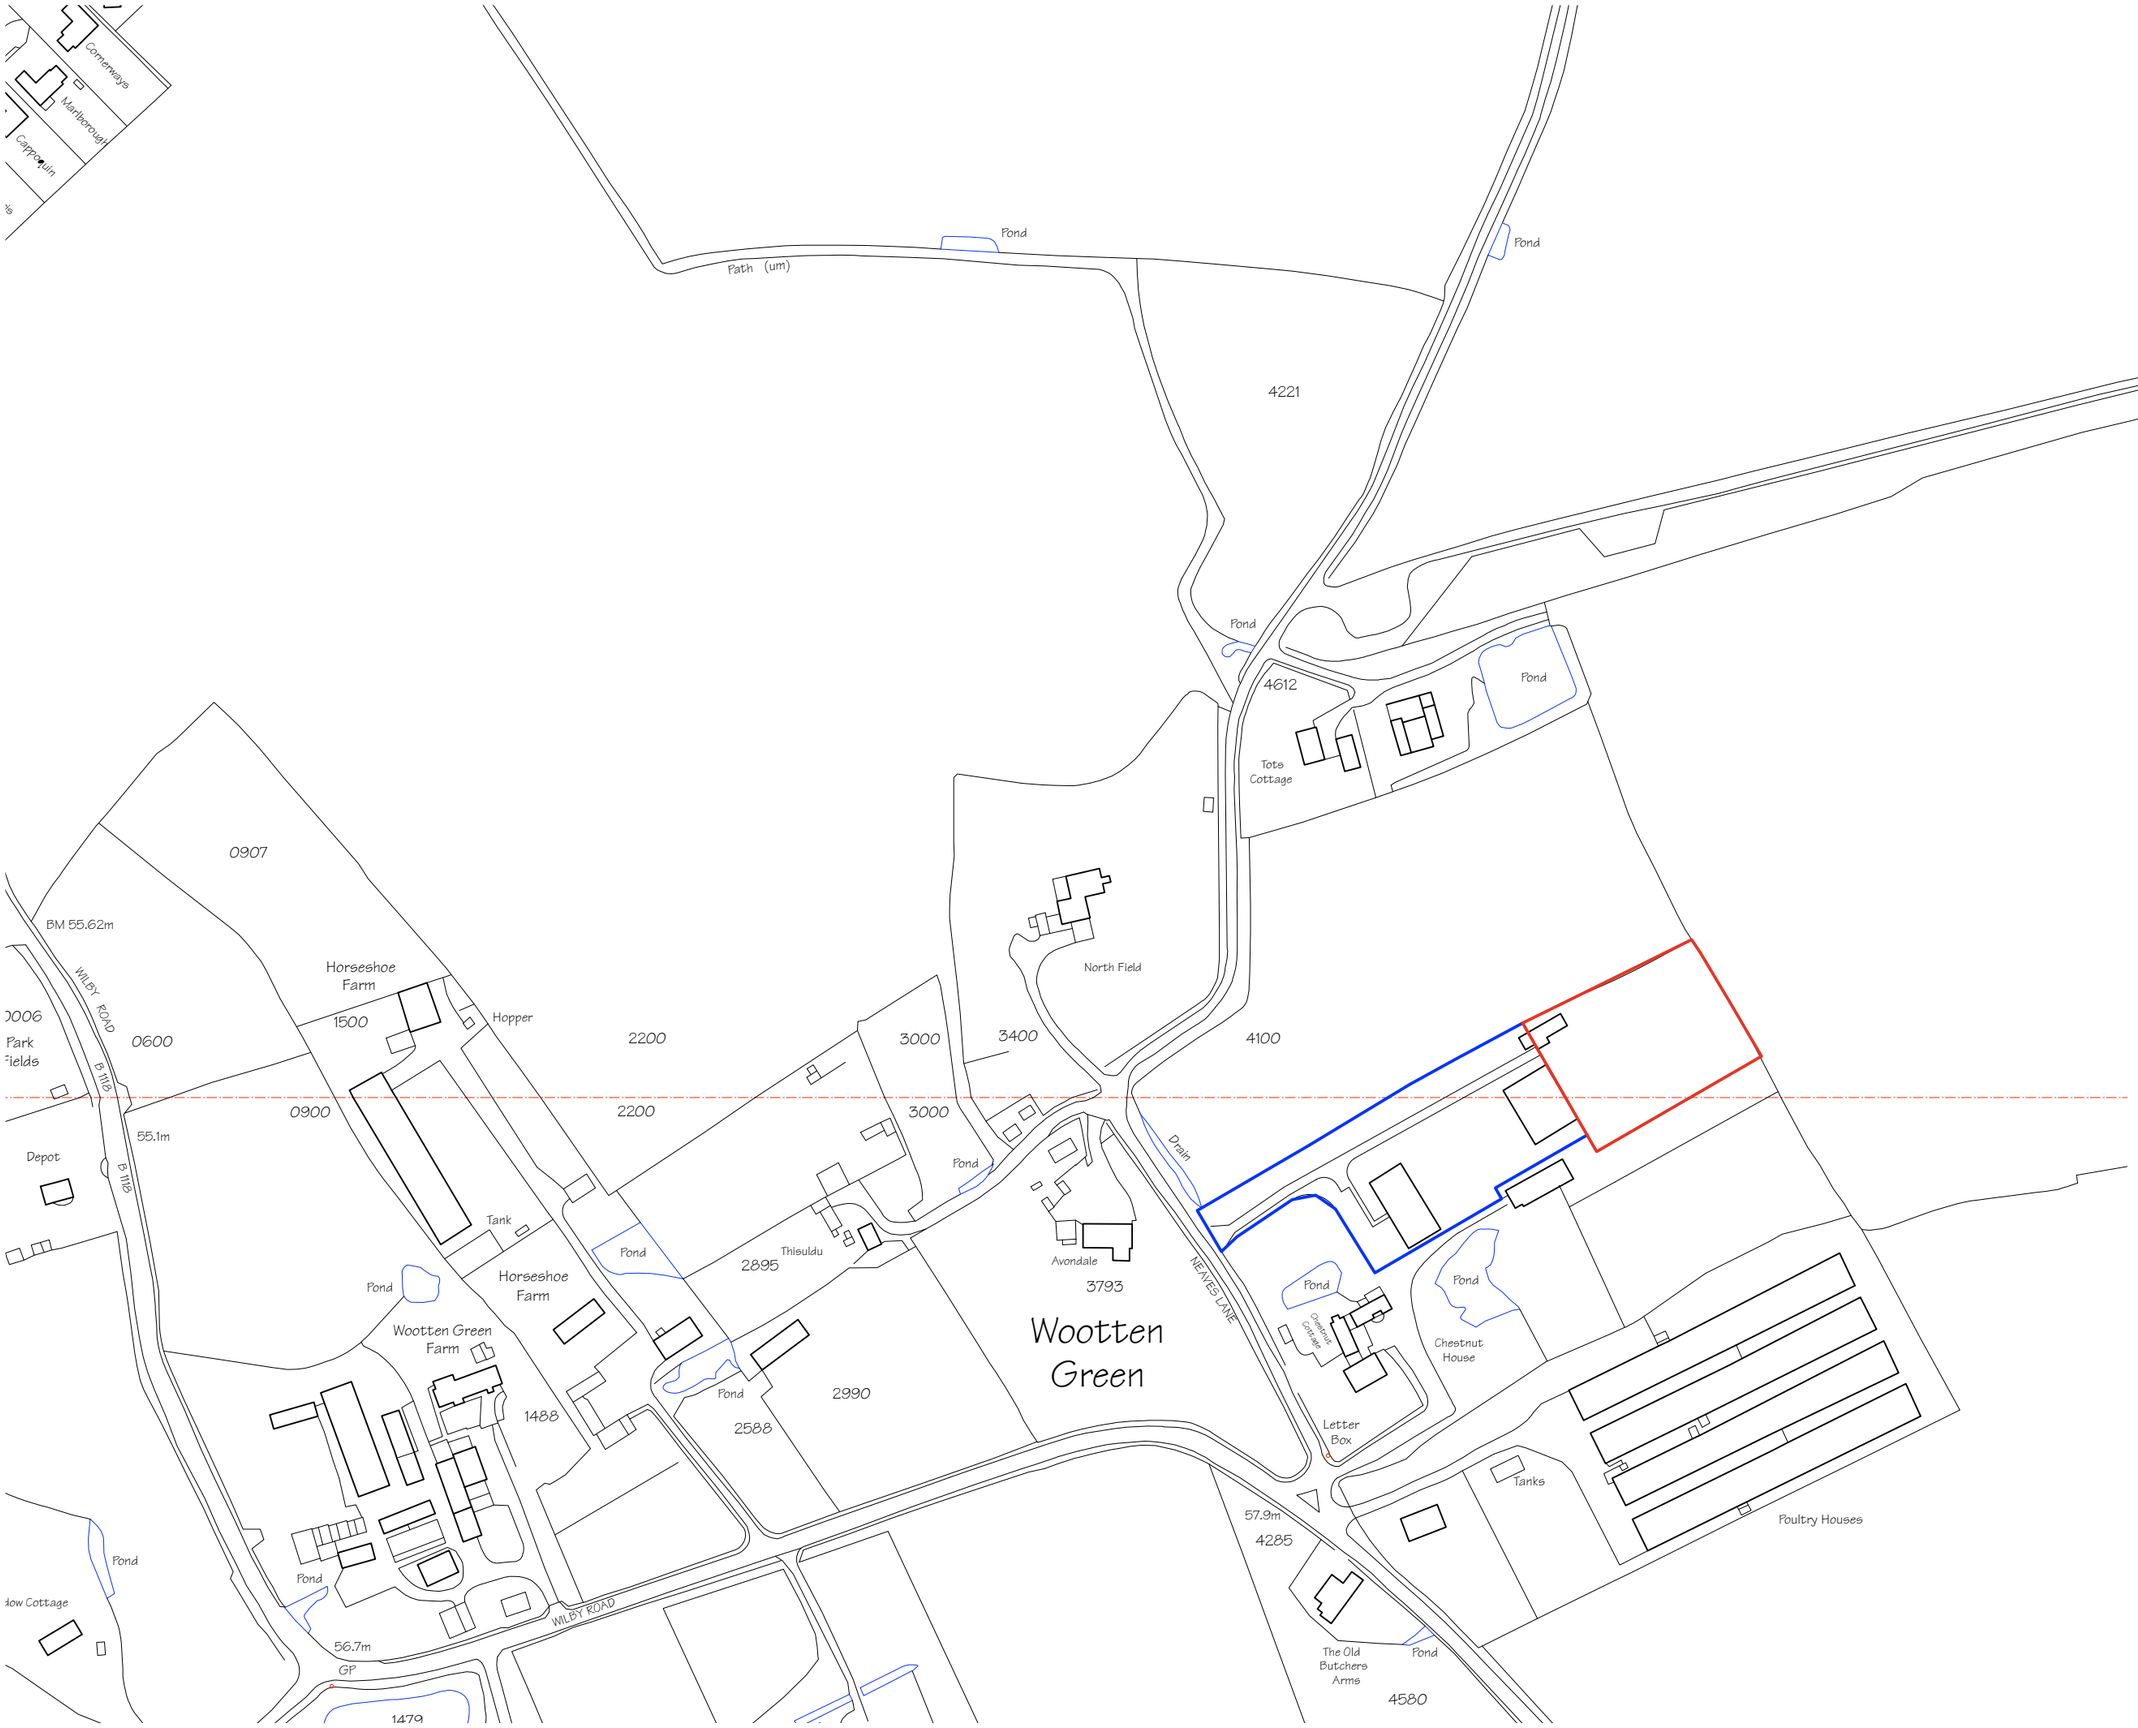

No. Date Revisions
Revisions

HOLLINS

Architects, Surveyors & Planning Consultants

The Guildhall
Market Hill
Framlingham
Suffolk
IP13 9BD
Telephone 01728 723959

E mail all@hollins.co.uk
Website www.hollins.co.uk

Client
Mr C Thacker

Site
Tarquin Barn
Stradbrook IP21 5JS

Project
Alterations to Existing Site

Details
Site location Plan

Scale 1:1000 @ A1 or 1:2000 @ A3

Date July 2023

Drawn by RMF

Job Reference Drawing no. Revision
23-119-001

This drawing is copyright. This drawing must not be scaled. Before commencing any work the contractor must set out and check all dimensions.