1:100 Scale Metric - graduations in Metres / 500mm / 100mm

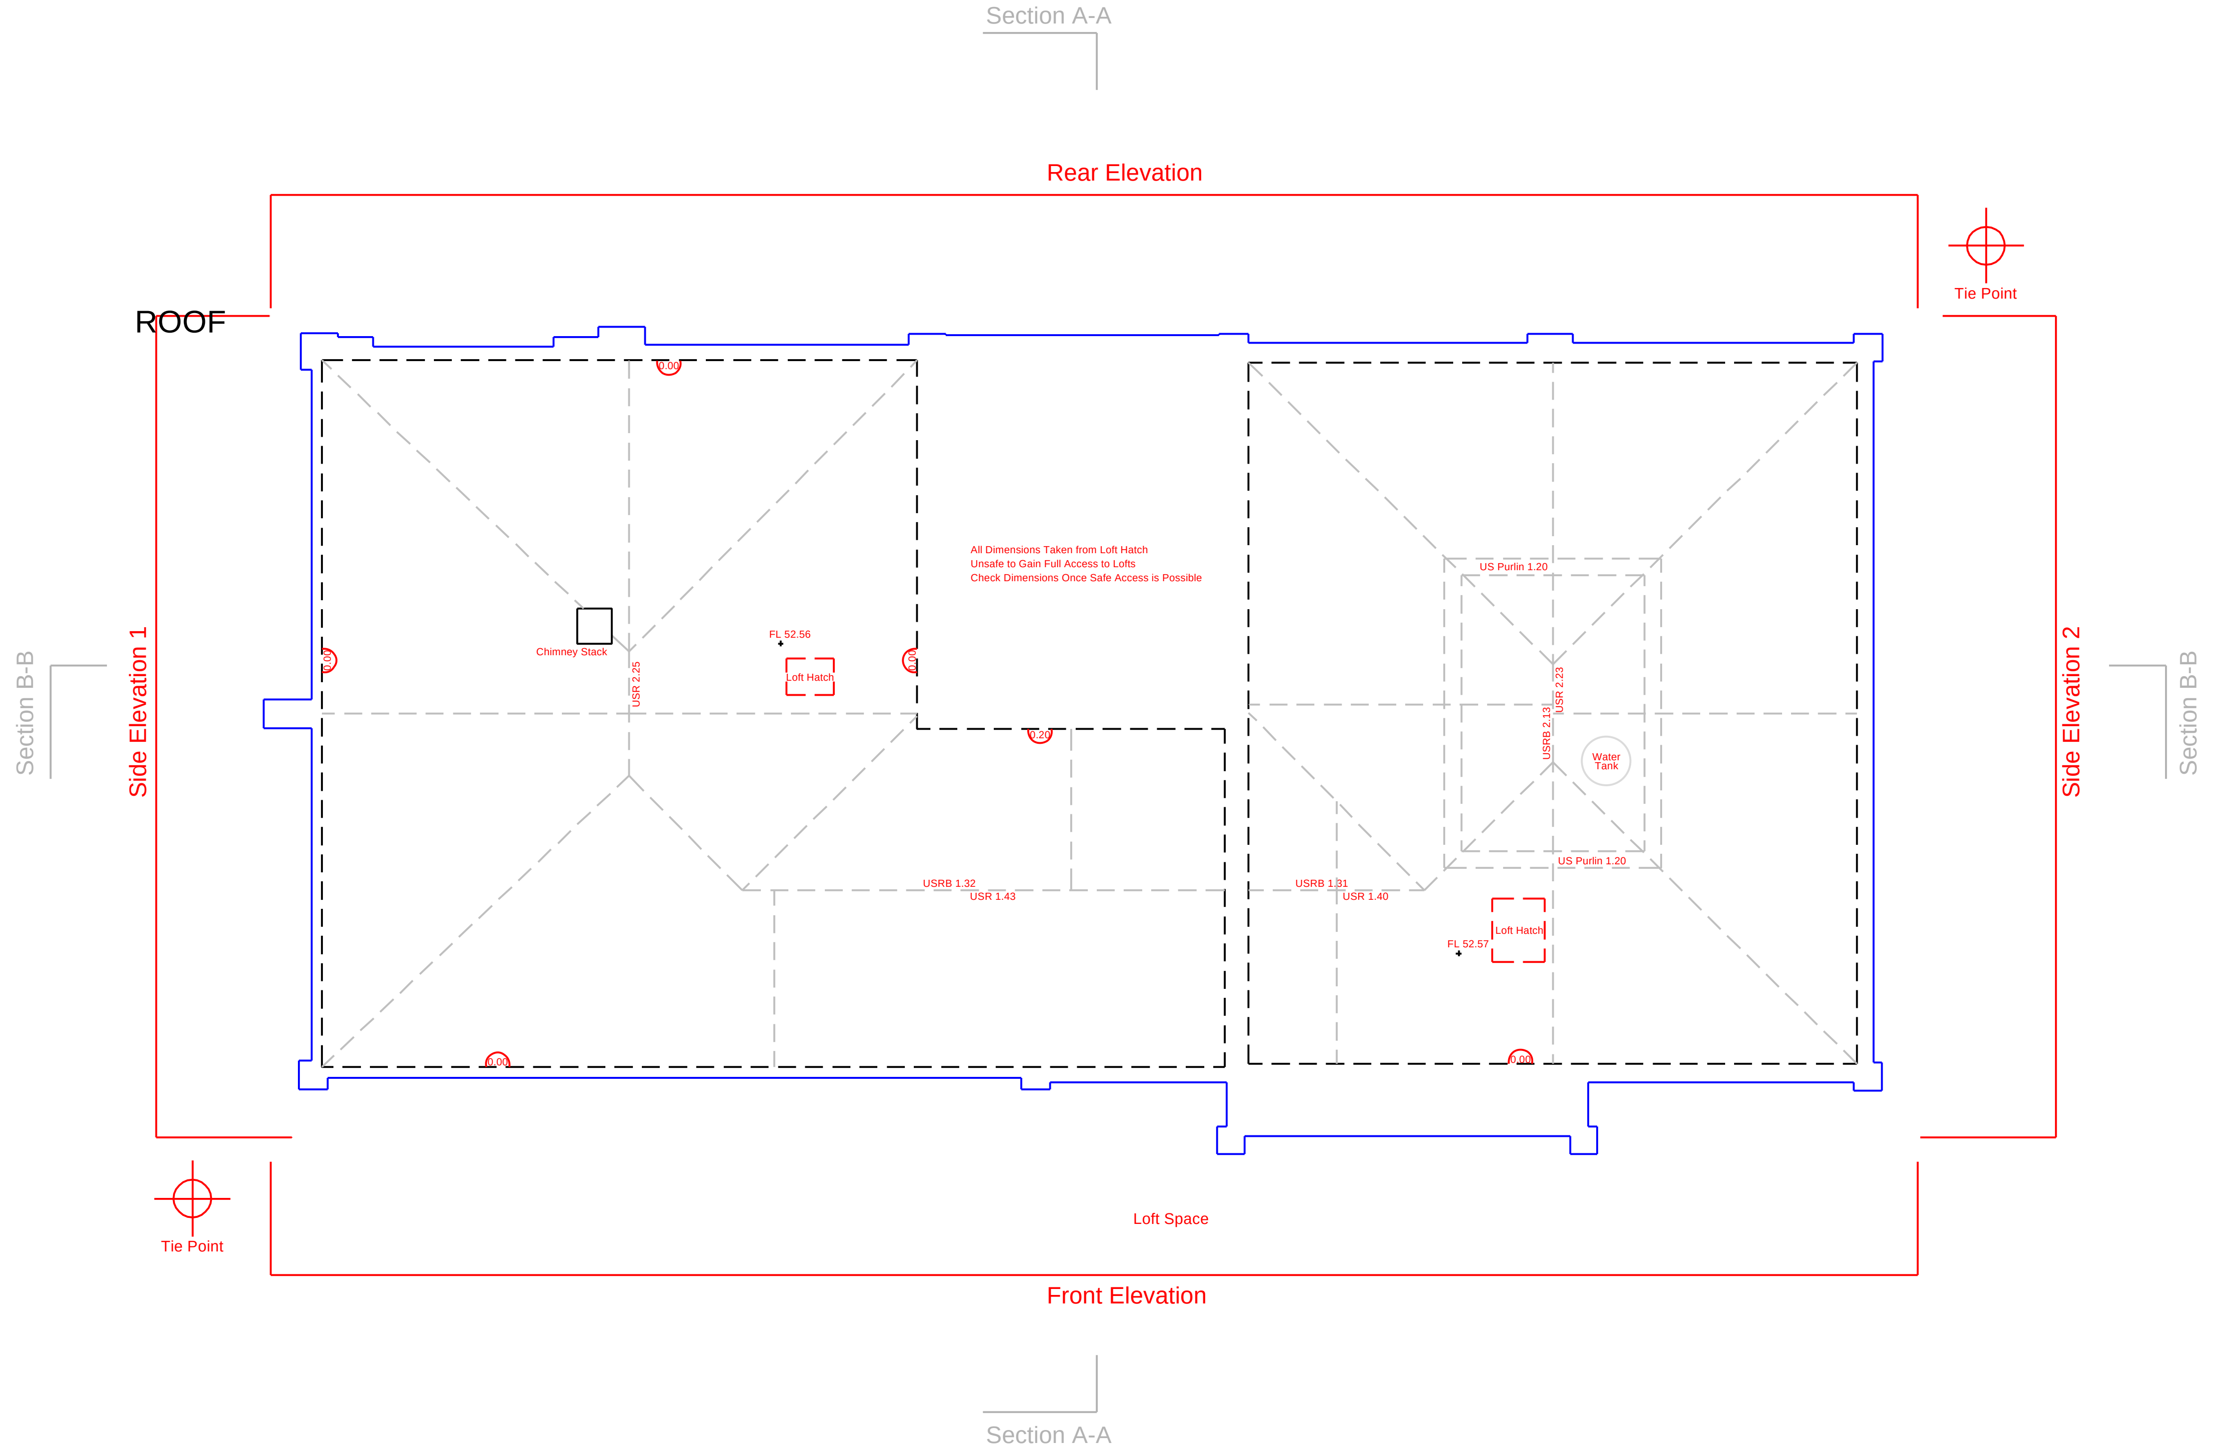

EXG

JOB TITLE

[redacted]

JOB TITLE

Chester Cottage
Pig Lane
CM22 7PA

REV	DATE	REVISION
-	[redacted]	-
-		-
-		-
-		-
-		-
-		-
-		-

DRAWING TITLE

Proposed Extension
Roof Survey
Existing Plans

SCALE	1:100 @ A3
DATE	2022\05\28
DRAWN	SDJ
DRAWING No	22/003

DIVINE DESIGN
ARCHITECTURAL CONSULTANTS LTD

49 QUEENS CRESCENT
ST ALBANS AL4 9QQ

[redacted]