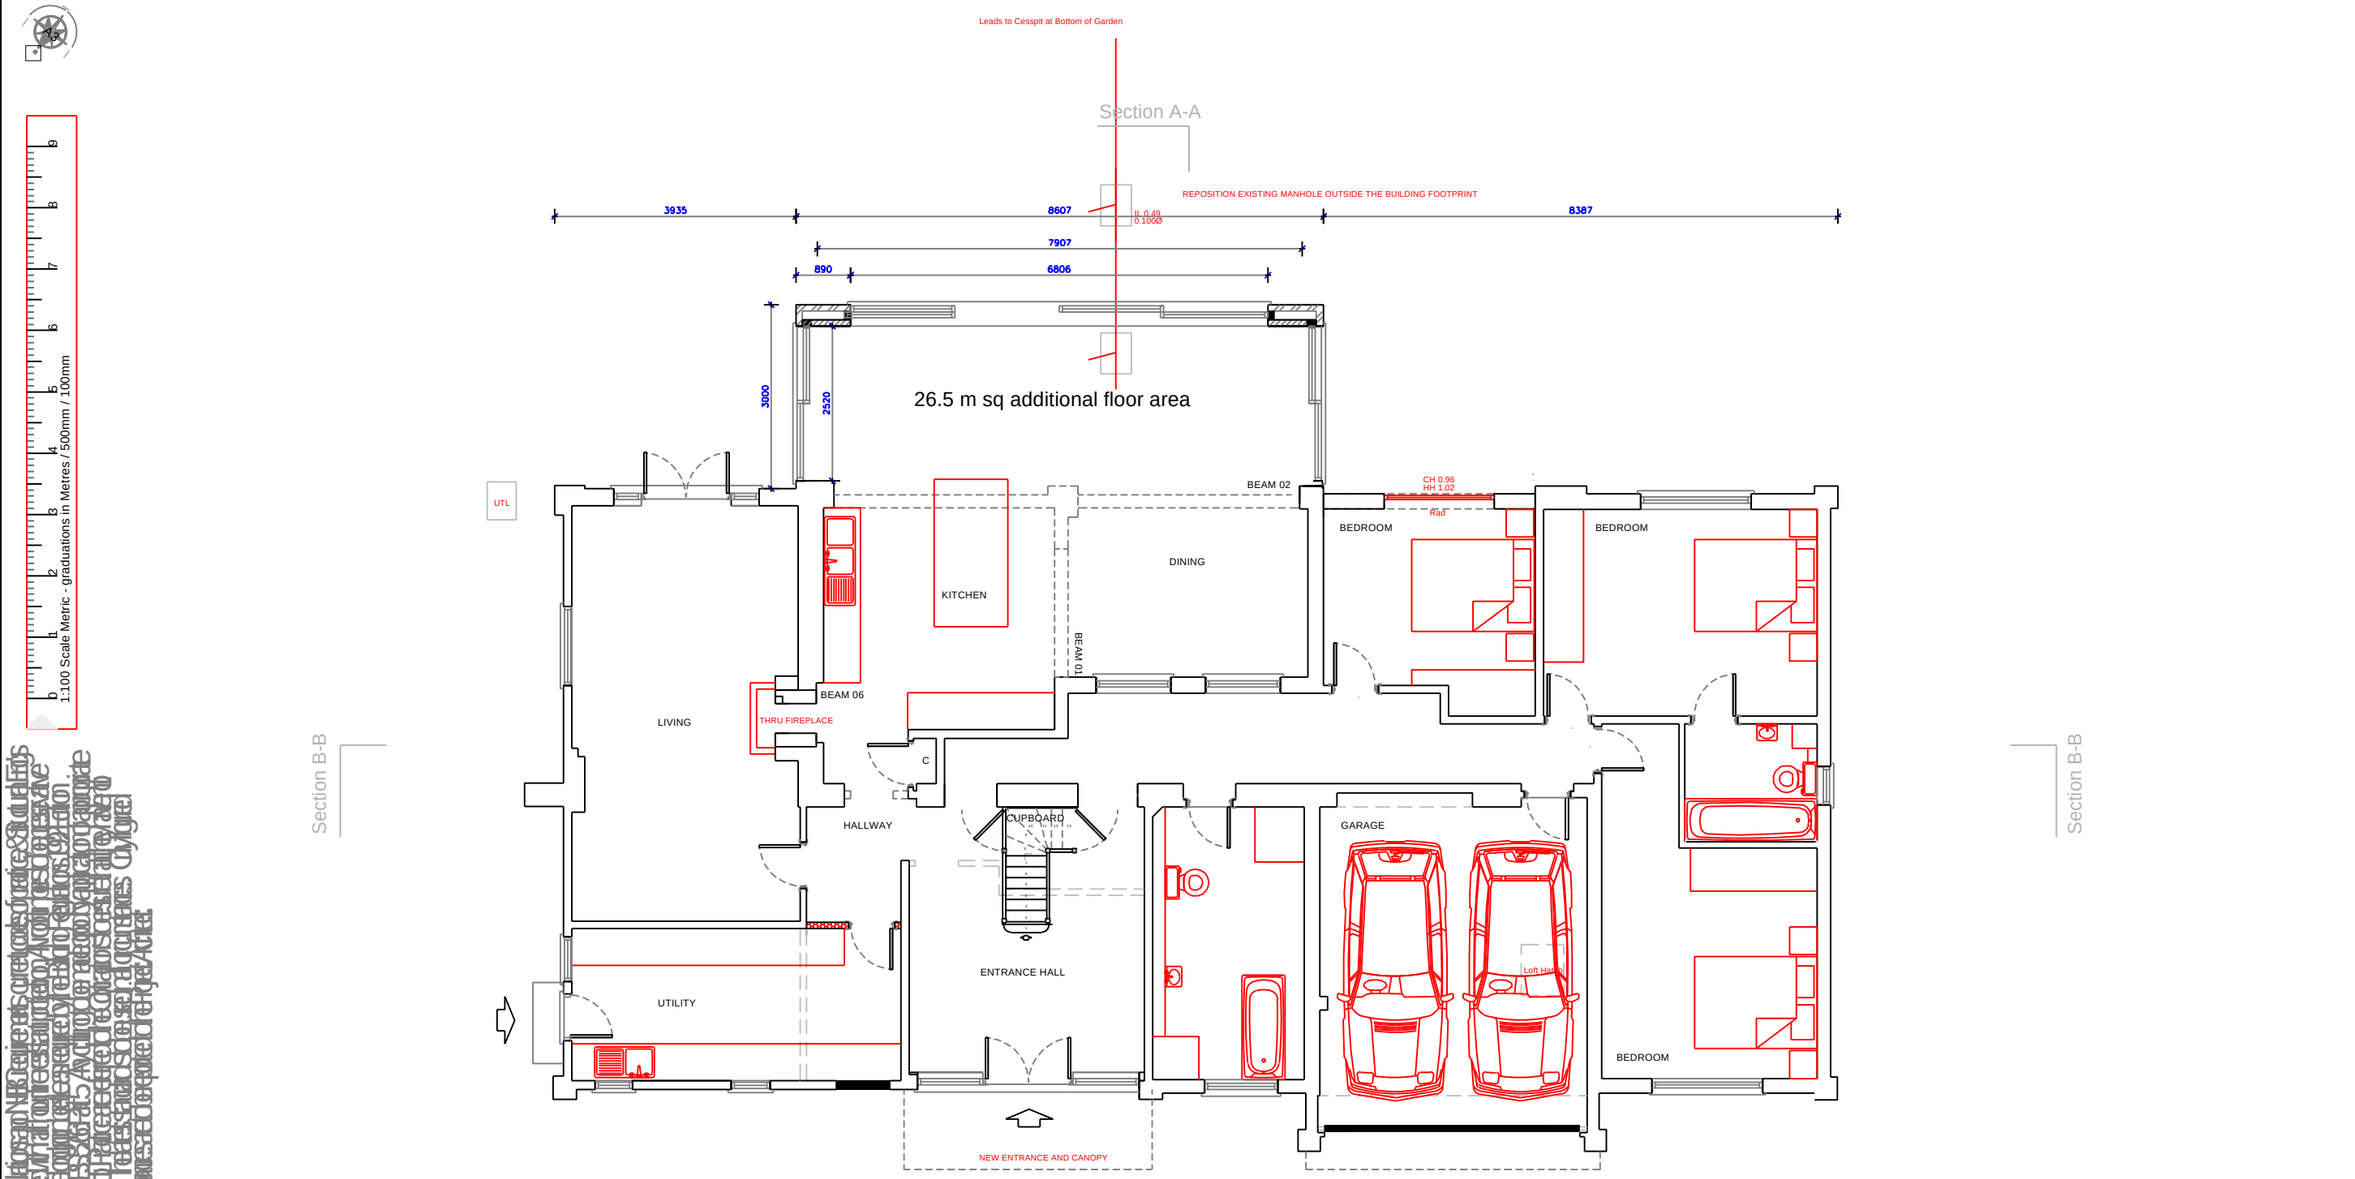

1:100 Scale Metric - graduations in Metres / 500mm / 100mm

GROUND FLOOR

JOB TITLE	JOB TITLE	DRAWING TITLE
V4	Chester Cottage Pig Lane CM22 7PA	Proposed Extension Ground floor plan Proposed Plans

REV	DATE	REVISION
-		-
-		-
-		-
-		-
-		-
-		-
-		-

SCALE	1:100 @ A3
DATE	2022\05\28
DRAWN	SDJ
DRAWING No	22/301

DIVINE DESIGN
ARCHITECTURAL CONSULTANTS LTD
49 QUEENS CRESCENT
ST ALBANS AL4 9QQ