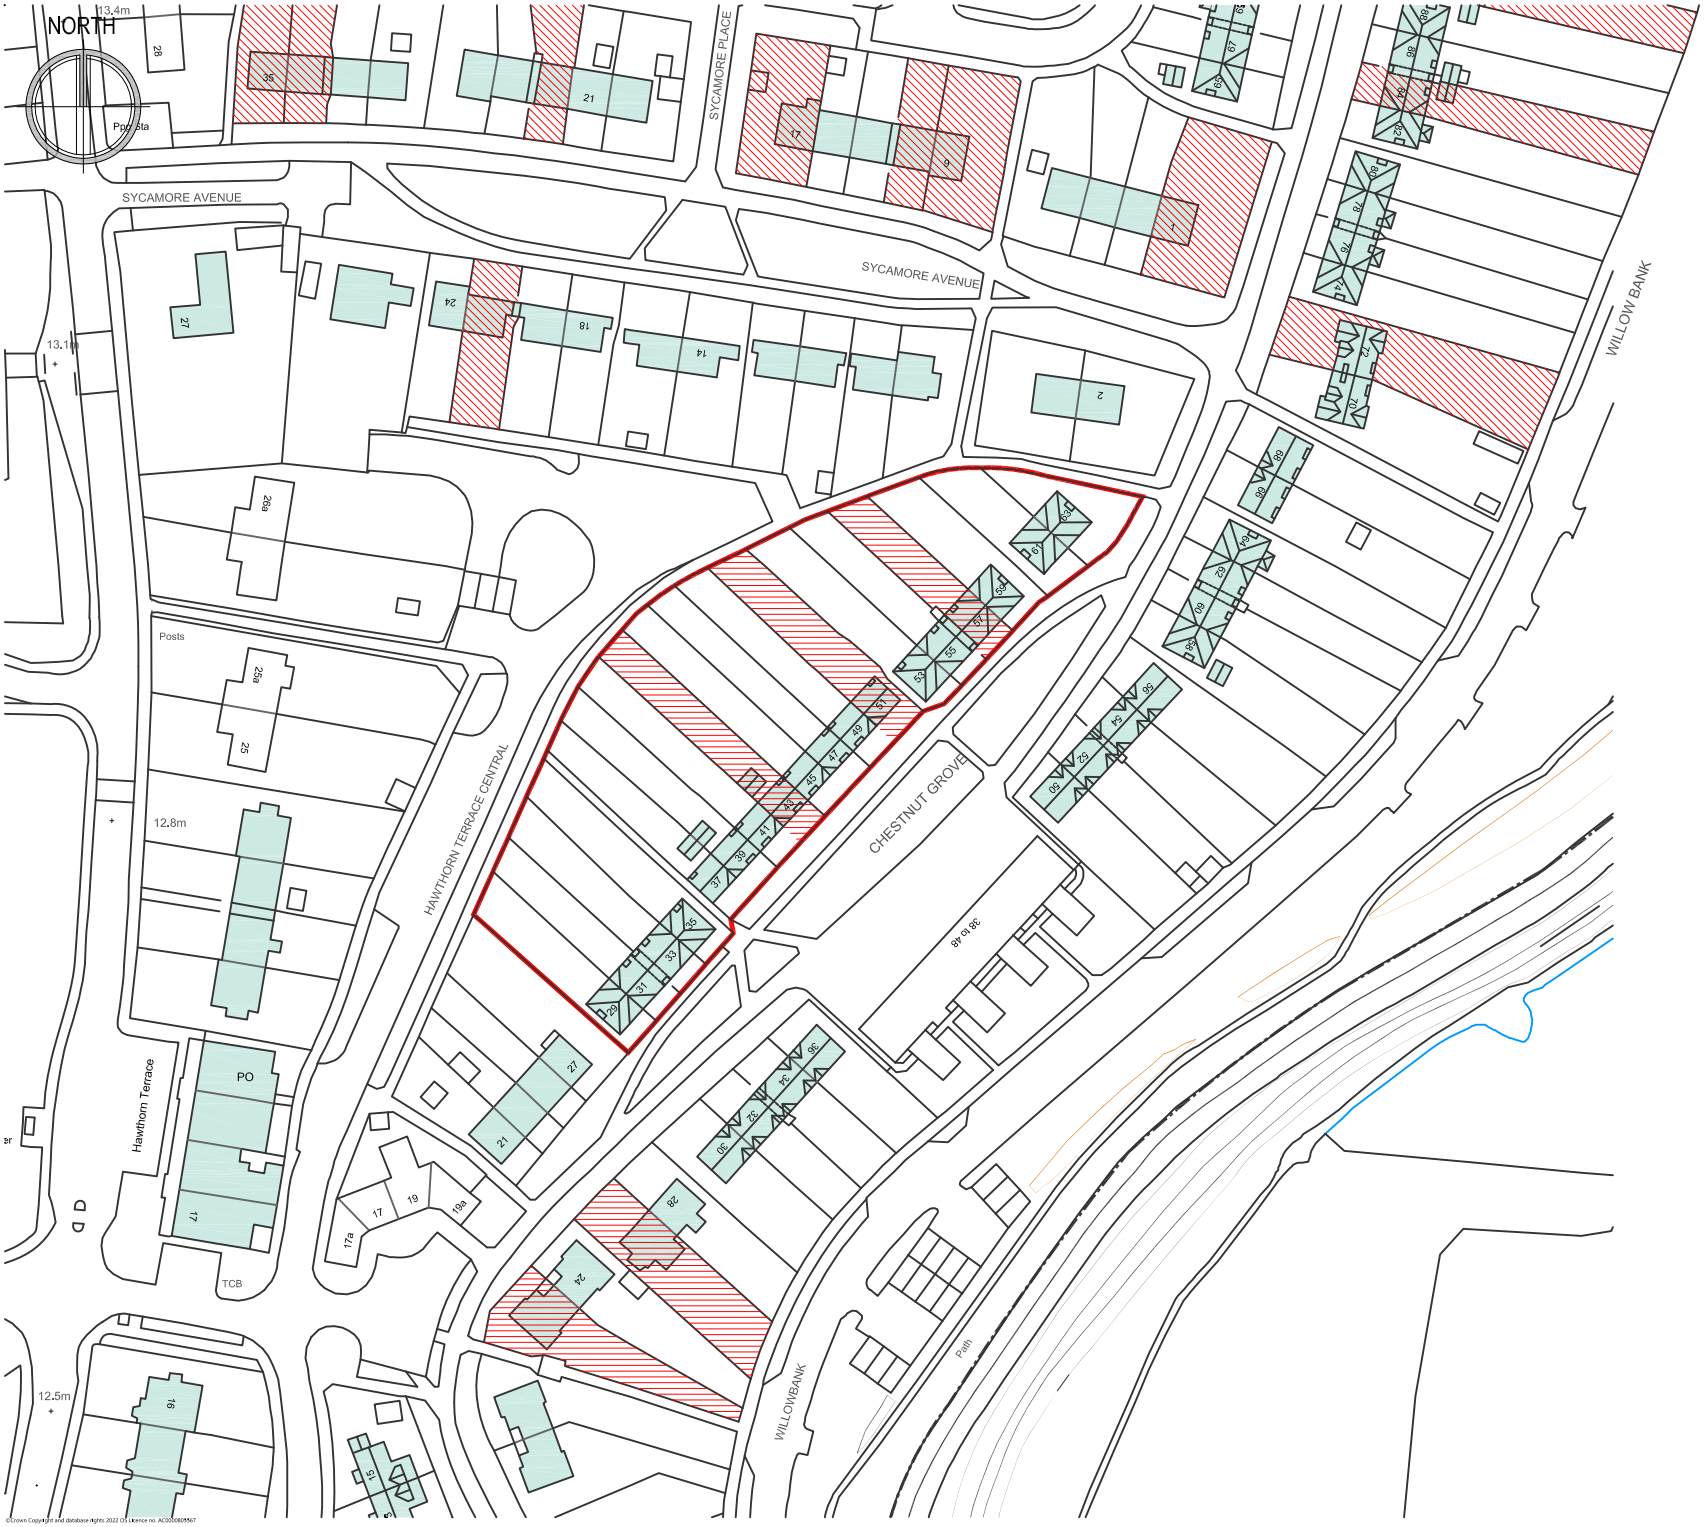

NOTES

Do not scale from this drawing. Only figured dimensions are to be taken from this drawing.

Contractor must verify all dimensions on site before commencing any work or shop drawings.

Report any discrepancies to the architect before commencing work. If this drawing exceeds the quantities taken in any way the architects are to be informed before the work is initiated.

Work within the Construction (Design & Management) Regulations 2015 is not to start until Pre Construction Health and Safety Information has been produced by the Principal Designer and a Principal Contractor has produced a Construction Phase Health and Safety Plan.

This drawing is copyright and must not be reproduced without consent of BSB Architecture

This drawing originates from the CAD file:

S:\2022\22810_Replacement Roofs, New Earswick\010_BSB Drawings+\020_Current Issue+\025_Appraisal\22810_BSB_00_XX_M2_A_0020-0035.dwg

REVISIONS

Rev	Description	Dwn	Date	Chk	Date
P1	First Issue	jnh	13-06-23	jpm	13-06-23

SCHEDULE OF PROPERTIES

29	Chestnut Grove
31	Chestnut Grove
33	Chestnut Grove
35	Chestnut Grove
37	Chestnut Grove
39	Chestnut Grove
41	Chestnut Grove
43	Chestnut Grove
45	Chestnut Grove
47	Chestnut Grove
49	Chestnut Grove
51	Chestnut Grove
53	Chestnut Grove
55	Chestnut Grove
57	Chestnut Grove
59	Chestnut Grove
61	Chestnut Grove
63	Chestnut Grove

Grade 2 listed properties on or adjacent to application site - tenant occupied

Grade 2 listed properties on or adjacent to application site - owner occupied

0 10 20 30 40 50

BSB Architecture

RIBA

The Deep Business Centre
Tower Street
Kingston upon Hull · HU1 4BG
Tel : 01482 329 276
Fax: 01482 213 602
Email: info.bsbarchitecture@gmail.com

CLIENT

Joseph Rowntree Housing Trust

PROJECT

Replacement Roof Programme
New Earswick, York

DRAWING TITLE

Location Plan
LBC Application 4 of 7
Chestnut Grove

Drawing Status	Scale	Sheet Size
For Information_S2	1:1250	A4
	Drawn: pm	Date: 30/01/23
	Checked: jnh	Date: 30/01/23
Drawing No. 22810-BSB-00-XX-DR-A-0024		Revision P1

Acclaim Accreditation
Constructionline

©Crown Copyright and database rights 2022 OS Licence no. AC0000808567