Contractors must check all dimensions on site.
Only figured dimensions are to be worked from.
Discrepancies are to be reported immediately.

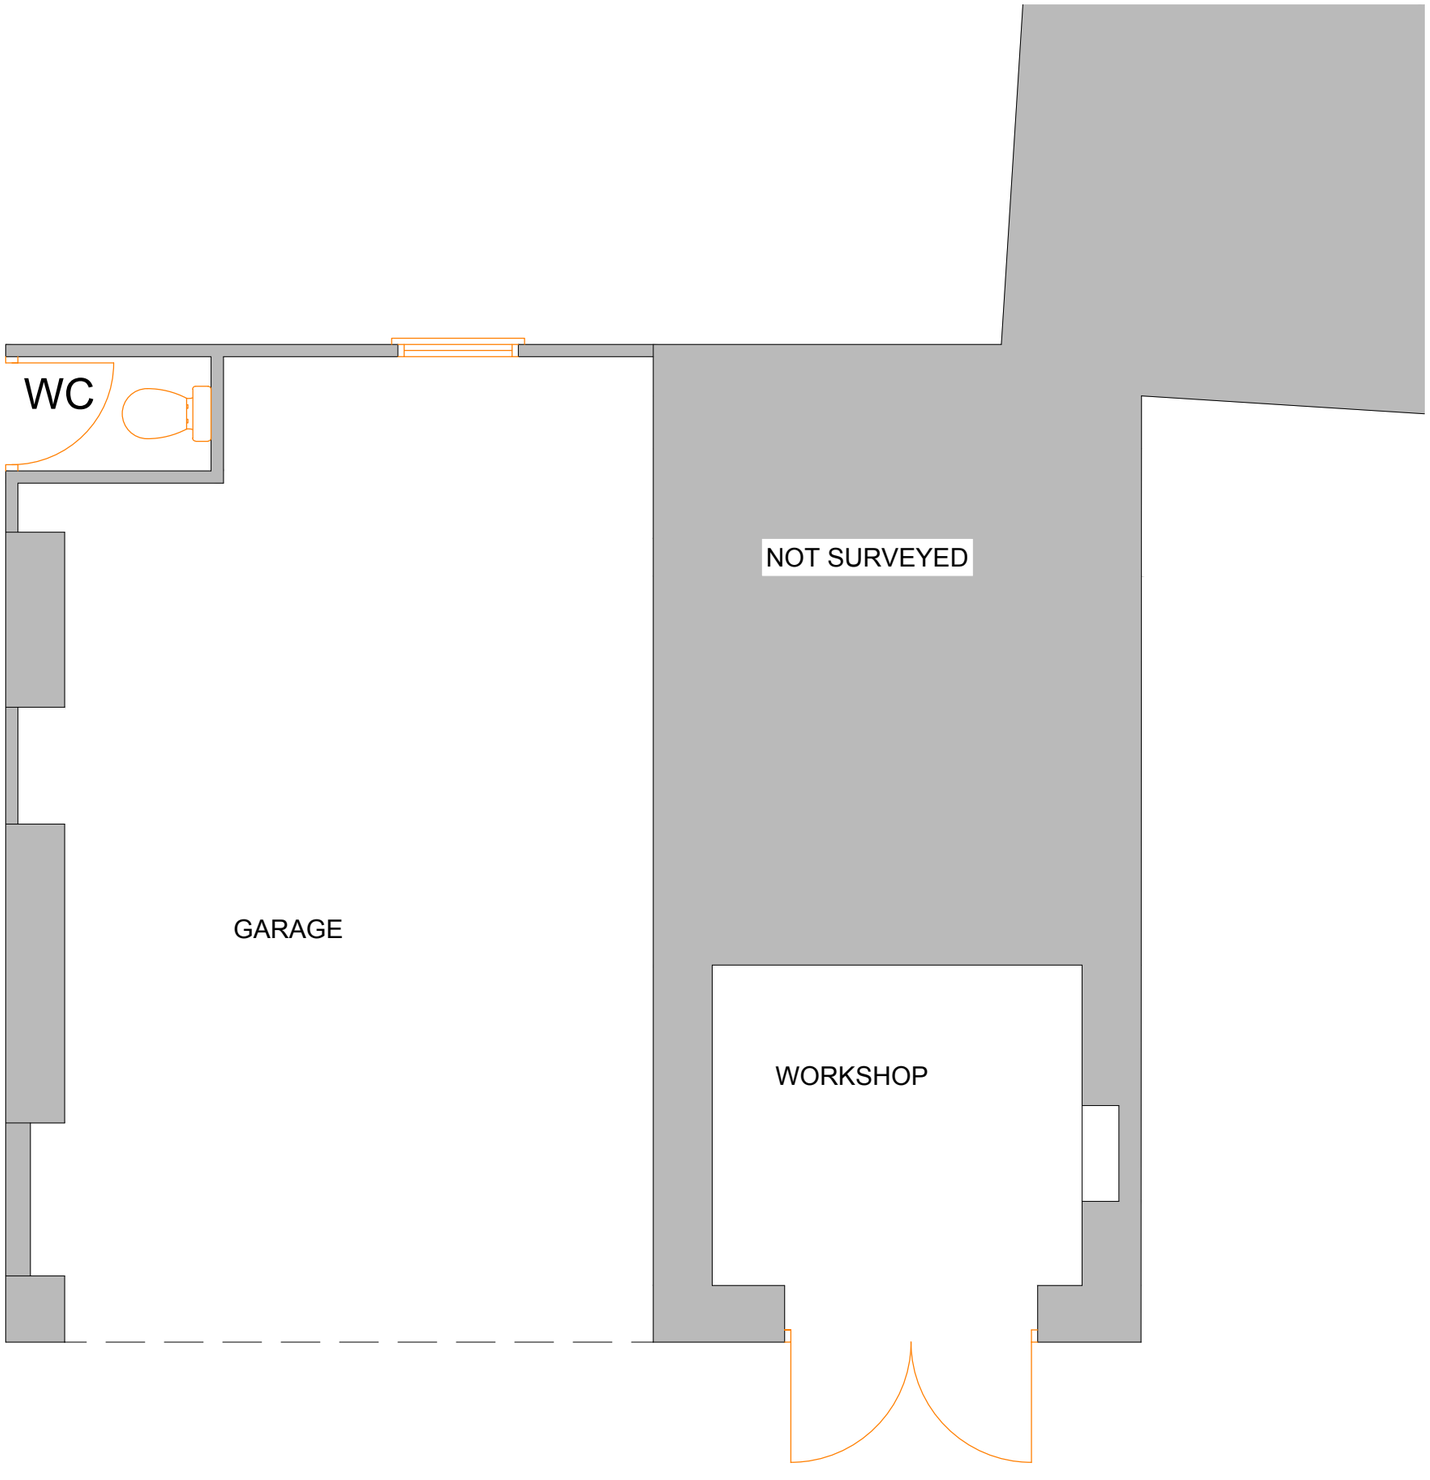

0m 5m

Rev	Date	Comment
A		

atlantic Building Consultants

Chartered Building Surveyors
9 Penhale View
Cubert
Newquay
Cornwall,
TR8 5FW Tel: 01637 622304
Email: info@atlanticbuildingconsultants.co.uk

Project
8 Bank Street
St Columb Major
TR9 6AU

Client
Mr A Julian

Drawing Title
Floor Plans
As Existing

Scale. 1:50 @ A3

Drg No. ABC168-02

File No. ABC168

Designed by	JDR	Drawn by	JDR
Date	Mar 2023	Rev	

© This Drawing is the Copyright
of Atlantic Building Consultants Ltd