BLOCK PLAN 1:500.

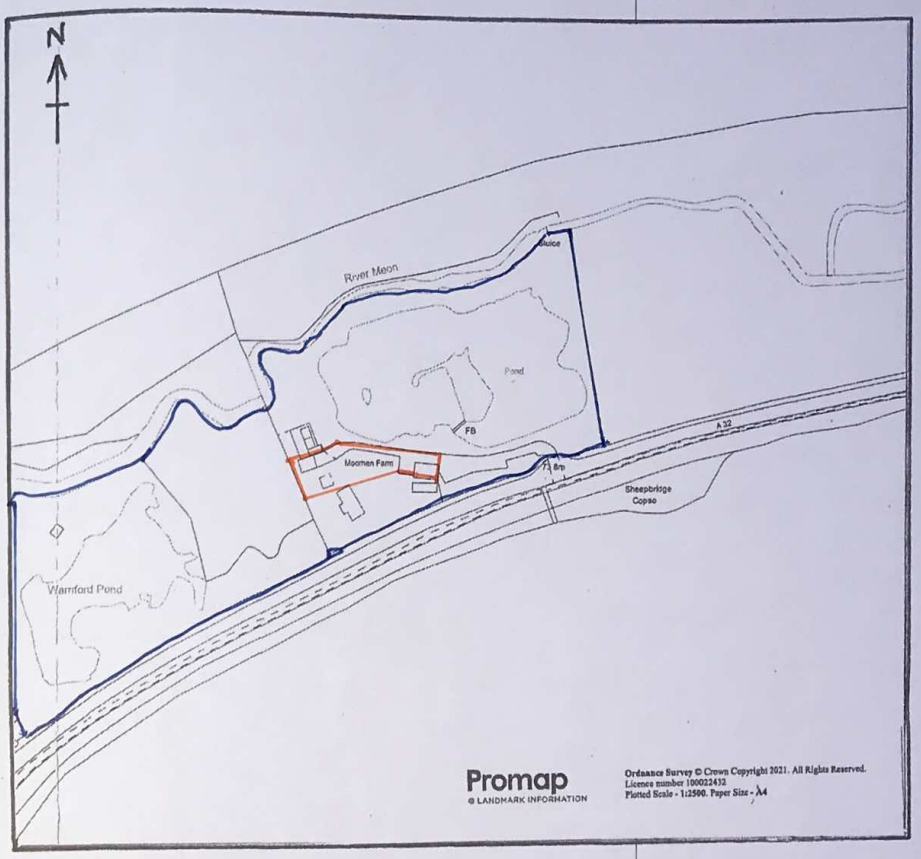

SITE PLAN - 1:2500

Notes

Project MOORHEN LAKE - REPLACEMENT STORE / WORKSHOP

Client MR + MRS M. ROGERS

Robin Howe & Associates

Title SITE PLAN BLOCK PLAN.

Scale 1:2500 / 1:500

Drawn RHD

Date NOVEMBER 2021.

Drawing No. R 682

Revisions