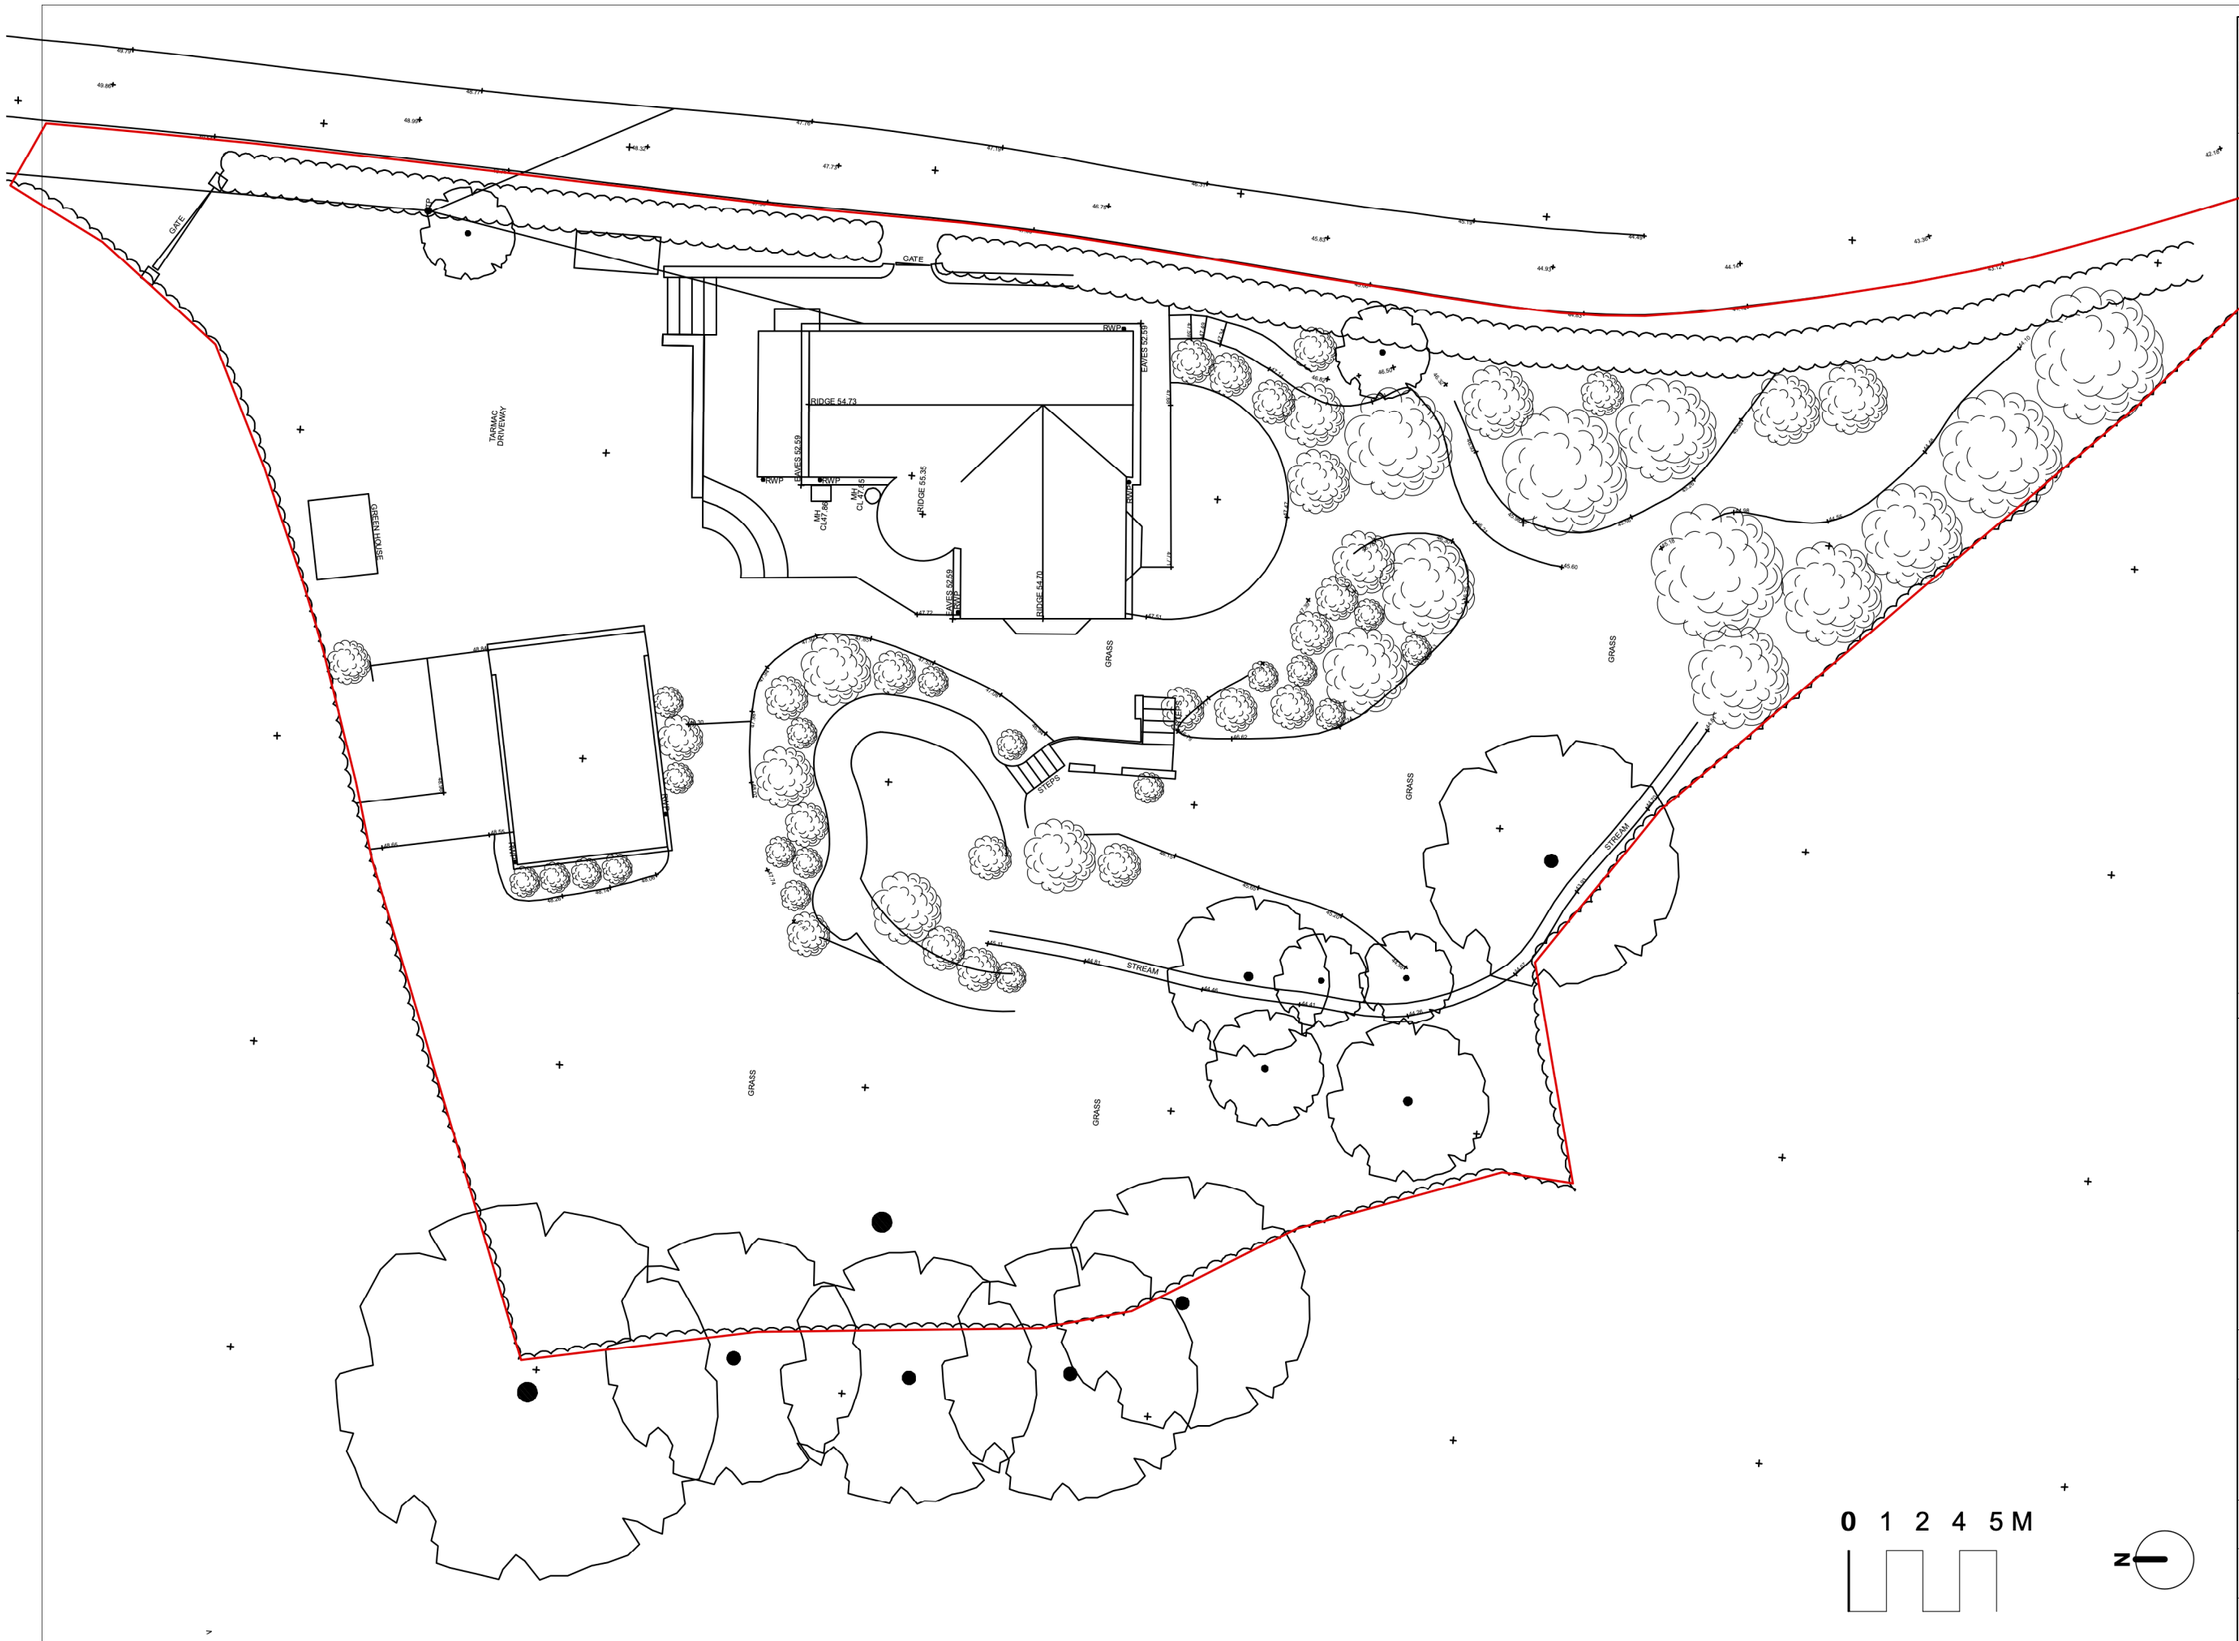

General Notes
1. All dimensions to be checked on site
2. Unless otherwise stated dimensions are in millimetres
3. Drawings to be read in conjunction with all other project drawings
4. Copyright Barefoot Architects Ltd.

No.	Date	Issue Notes
A	04/08/23	Revised design

barefoot architects

a: Unit 5.2 Paintworks
Bristol BS4 3EH

e: info@barefootarchitects.co.uk

t: 0117 9070 971

Project
Springfield

Job No.
2217

Drawing Title
Existing Site Plan

Drawn By
-

Date
22/02/2023

Scale
1:200@A3

Drawing No.
2217-P-010

Revision
A